


STANDARD HEADER SCHEDULE


0'-0" UP TO 6'-0" OPENINGS  
DOUBLE 2x8 NO.12 SOUTHERN PINE WITH 1/2" OSB SOLID CONTINUOUS SPACER GLUED AND NAILED WITH 10d x 0.128" x 3" NAILS IN 2 ROWS @ 12" O.C. STAGGERED EACH SIDE WITH 1 - SIMPSON M8TA1B TOP AND 1 - SIMPSON SPH4R BOTTOM EACH SIDE OF OPENING WITH 1 - HEADER STUD AND 1 FULL HEIGHT STUDS EACH SIDE OF OPENING

STRUCTURAL DESIGN CRITERIA:


1. THE DESIGN COMPLIES WITH THE REQUIREMENTS OF THE 2023 FLORIDA, 8th EDITION BUILDING CODE - SECTION 1609 AND OTHER REFERENCED CODES AND SPECIFICATIONS. ALL CODES AND SPECIFICATIONS SHALL BE LATEST EDITION AT TIME OF PERMIT.
2. WIND LOAD CRITERIA: RISK CATEGORY: 2, EXPOSURE: "B"  
BASED ON ASCE 7-22, 2023 FBC 1609-A WIND VELOCITY:  $V_{ULT} = 130$  MPH  
 $V_{ASD} = 101$  MPH
3. ROOF DESIGN LOADS:  
SUPERIMPOSED DEAD LOADS: ..... 20 PSF  
SUPERIMPOSED LIVE LOADS: ..... 20 PSF
4. FLOOR DESIGN LOADS:  
SUPERIMPOSED DEAD LOADS: ..... 25 PSF  
SUPERIMPOSED LIVE LOADS:  
RESIDENTIAL ..... 40 PSF  
BALCONIES ..... 60 PSF
5. WIND NET UPLIFT: ARE AS INDICATED ON PLANS

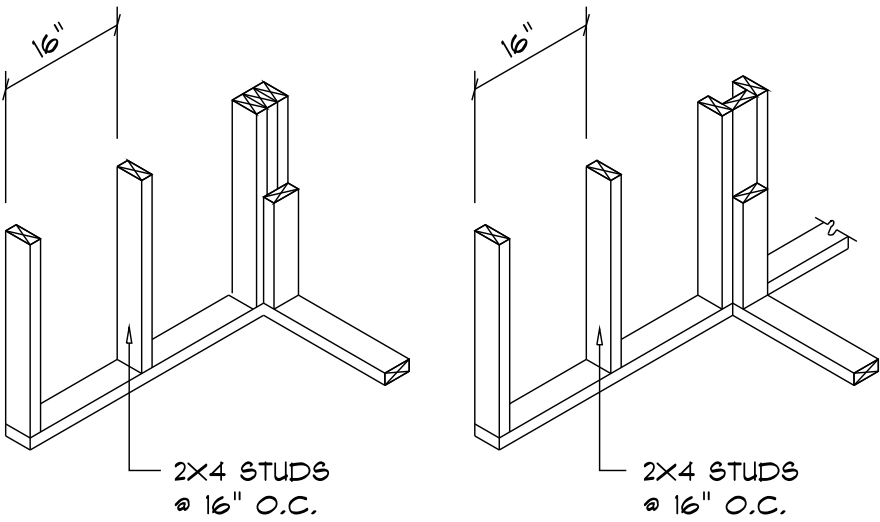

WALL CORNER      WALL INTERSECTION

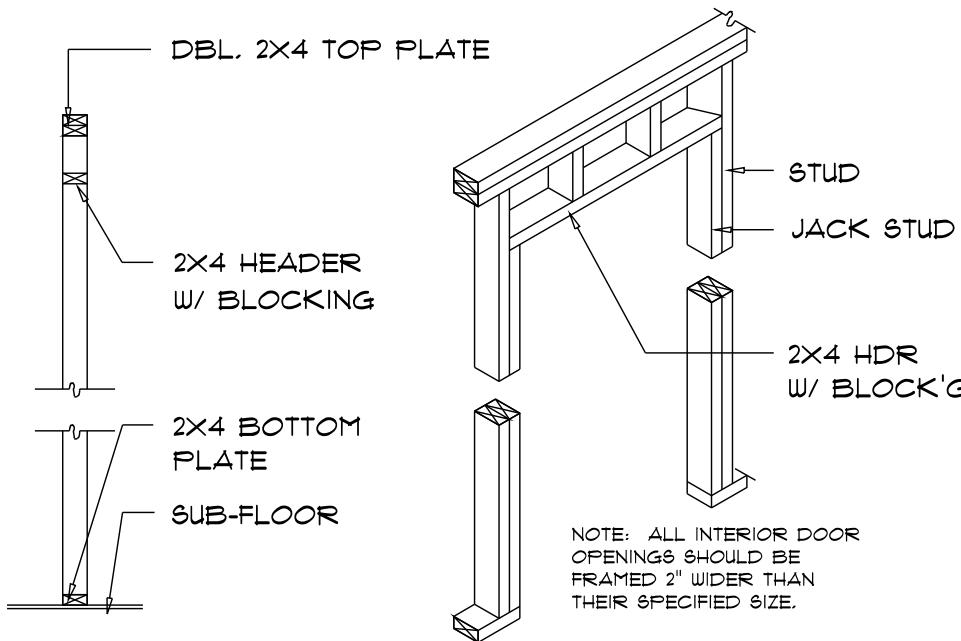

NON-BEARING WALL HEADER

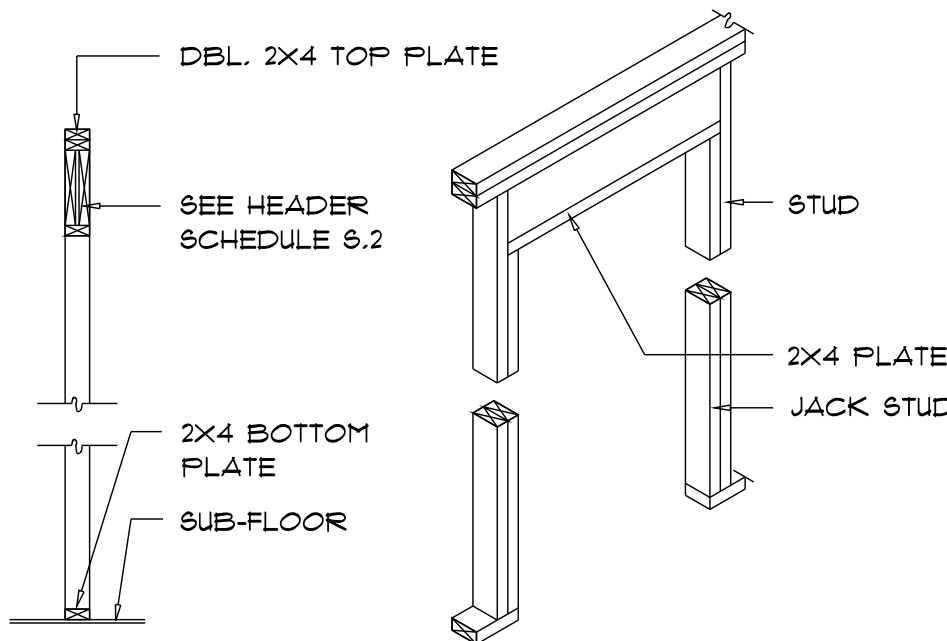


BEARING WALL HEADER

Wall Framing/Header DETAILS

SCALE: NONE

F

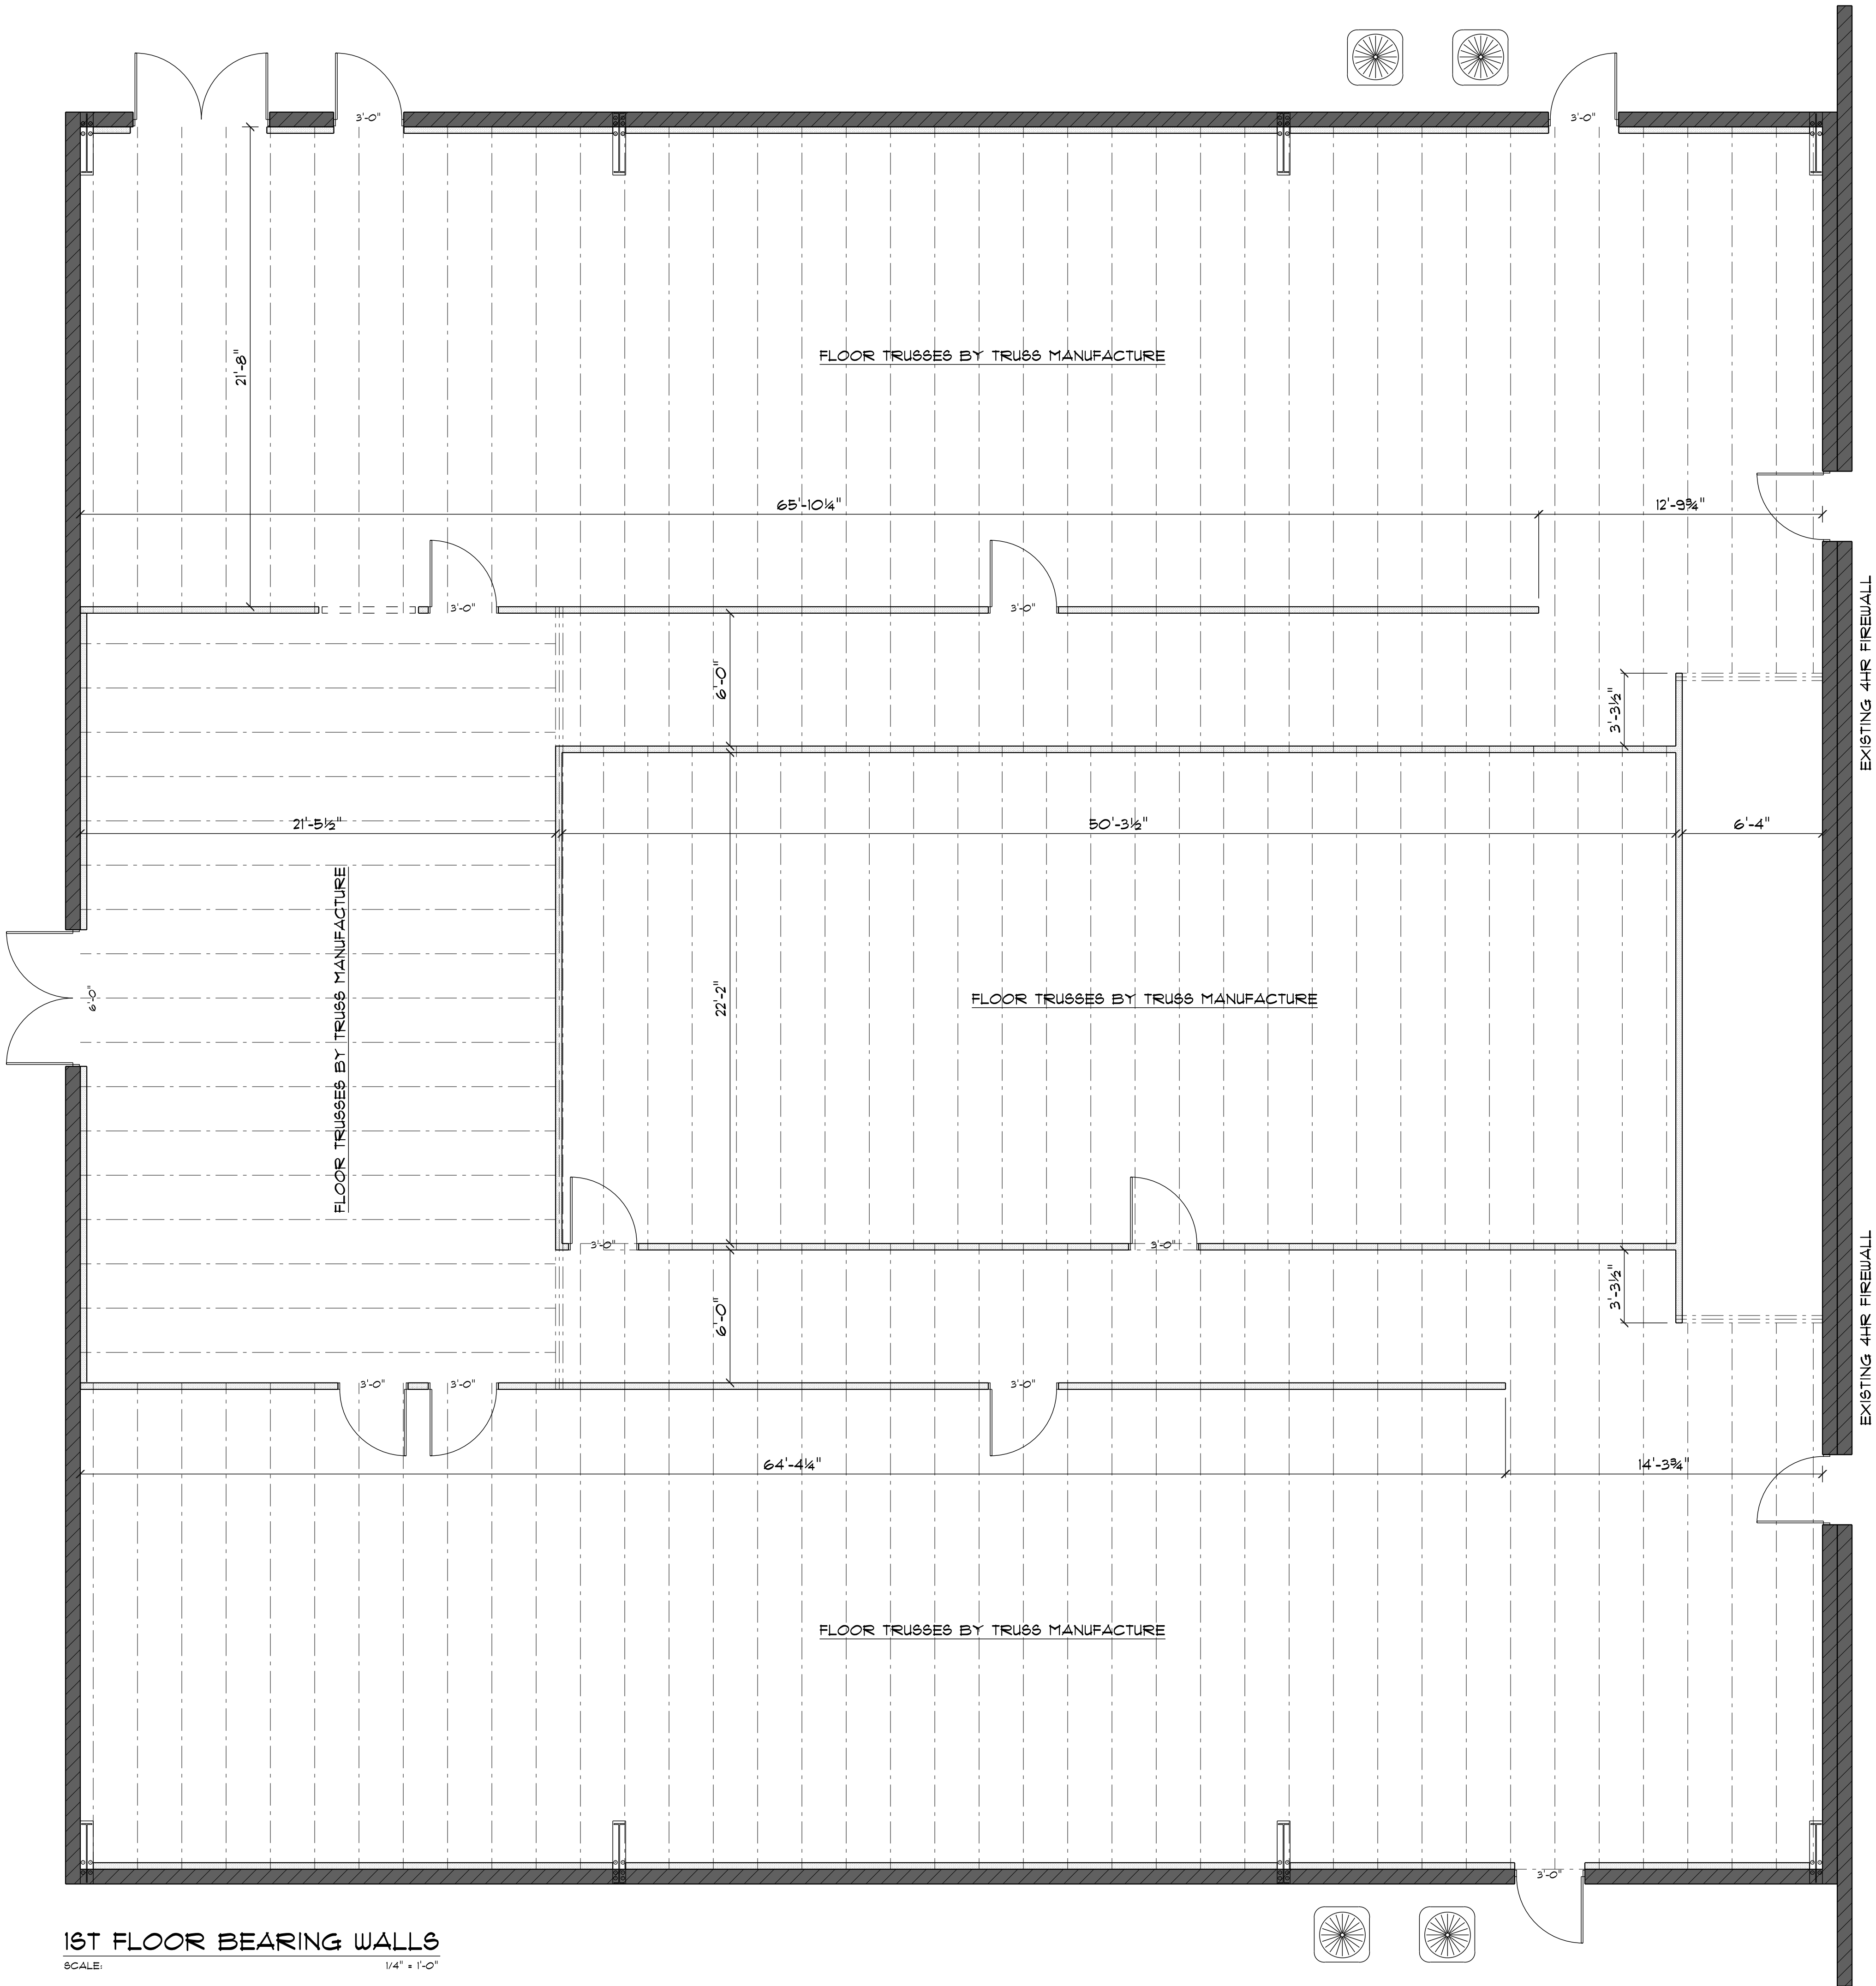

1ST FLOOR BEARING WALLS  
SCALE: 1/4" = 1'-0"

| REVISIONS SCHEDULE |                 |  |  |
|--------------------|-----------------|--|--|
| PROPOSAL           | Jan. 21st, 2026 |  |  |
| PRELIM. CONST.     | Feb. 25th, 2026 |  |  |
| REVISED CONST.     | Mar. 31st, 2026 |  |  |

STUDENT LIFE BUILDING RENOVATIONS FOR:  
**CHRIST CENTRAL**  
COLUMBIA COUNTY, FL

**RIDGEPOINT DESIGN**  
516 SW ARLINGTON BLVD, STE 103, LAKE CITY, FL 32025  
PH: (386) 288-1188 E: JON@RIDGEPOINTDESIGN.COM  
FACEBOOK.COM/RIDGEPOINTDESIGN INSTAGRAM.COM/RIDGEPOINTDESIGN

**NE**  
NICHOLAS PAUL GEISLER  
ARCHITECT  
1156 NW Brown Rd.,  
Lake City, FL 32025  
N.C.A.R.E. Certified

Nicholas P Geisler  
Digitally signed by Nicholas P Geisler  
Date: 2026.04.01 14:11:10 -04'00'

SHEET NUMBER  
**A.11**  
OF 11 SHEETS