


1" = 80.0' B.M.
E' PIPE 114.33 (0.0000 5/8")

FENCE CORNER
0.47' CLEAR
CONCRETE MONUMENT
AOGCM 5/8"
#7839

25-75-14-086
EVELYN MAE ACKLEY
PARCEL 2021

FENCE CORNER
0.22' CLEAR
CONCRETE MONUMENT
AOGCM 5/8"
#7839

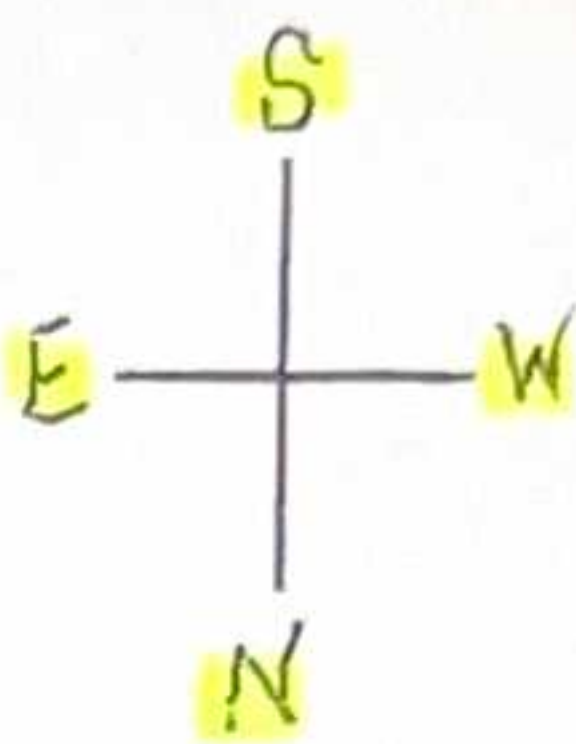

S.89°57'01"E. 519.35' (FIELD)

James Aycock
1994 SW CR 138
Fort White FL 32038

25-75-14-4
ALLAN J. HEYKE
PARCEL 4

25-75-14-300
ROBERT J. NOELTING
PARCEL 3

25-75-14-500
PAMELA A. CARRER
PARCEL 5

N.00°31'12"E. 840.01' (FIELD)


S.00°51'16"W. 840.12' (FIELD)

N.89°45'13"E. 519.16' (FIELD)
(BEARING BASIS)

25-75-13-082
GEORGE PADMANABHAN
PARCEL 1

FENCE CORNER
0.30' CLEAR
CONCRETE MONUMENT
AOGCM 5/8"
#7839

FENCE CORNER
0.24' CLEAR
CONCRETE MONUMENT
AOGCM 5/8"
#7839

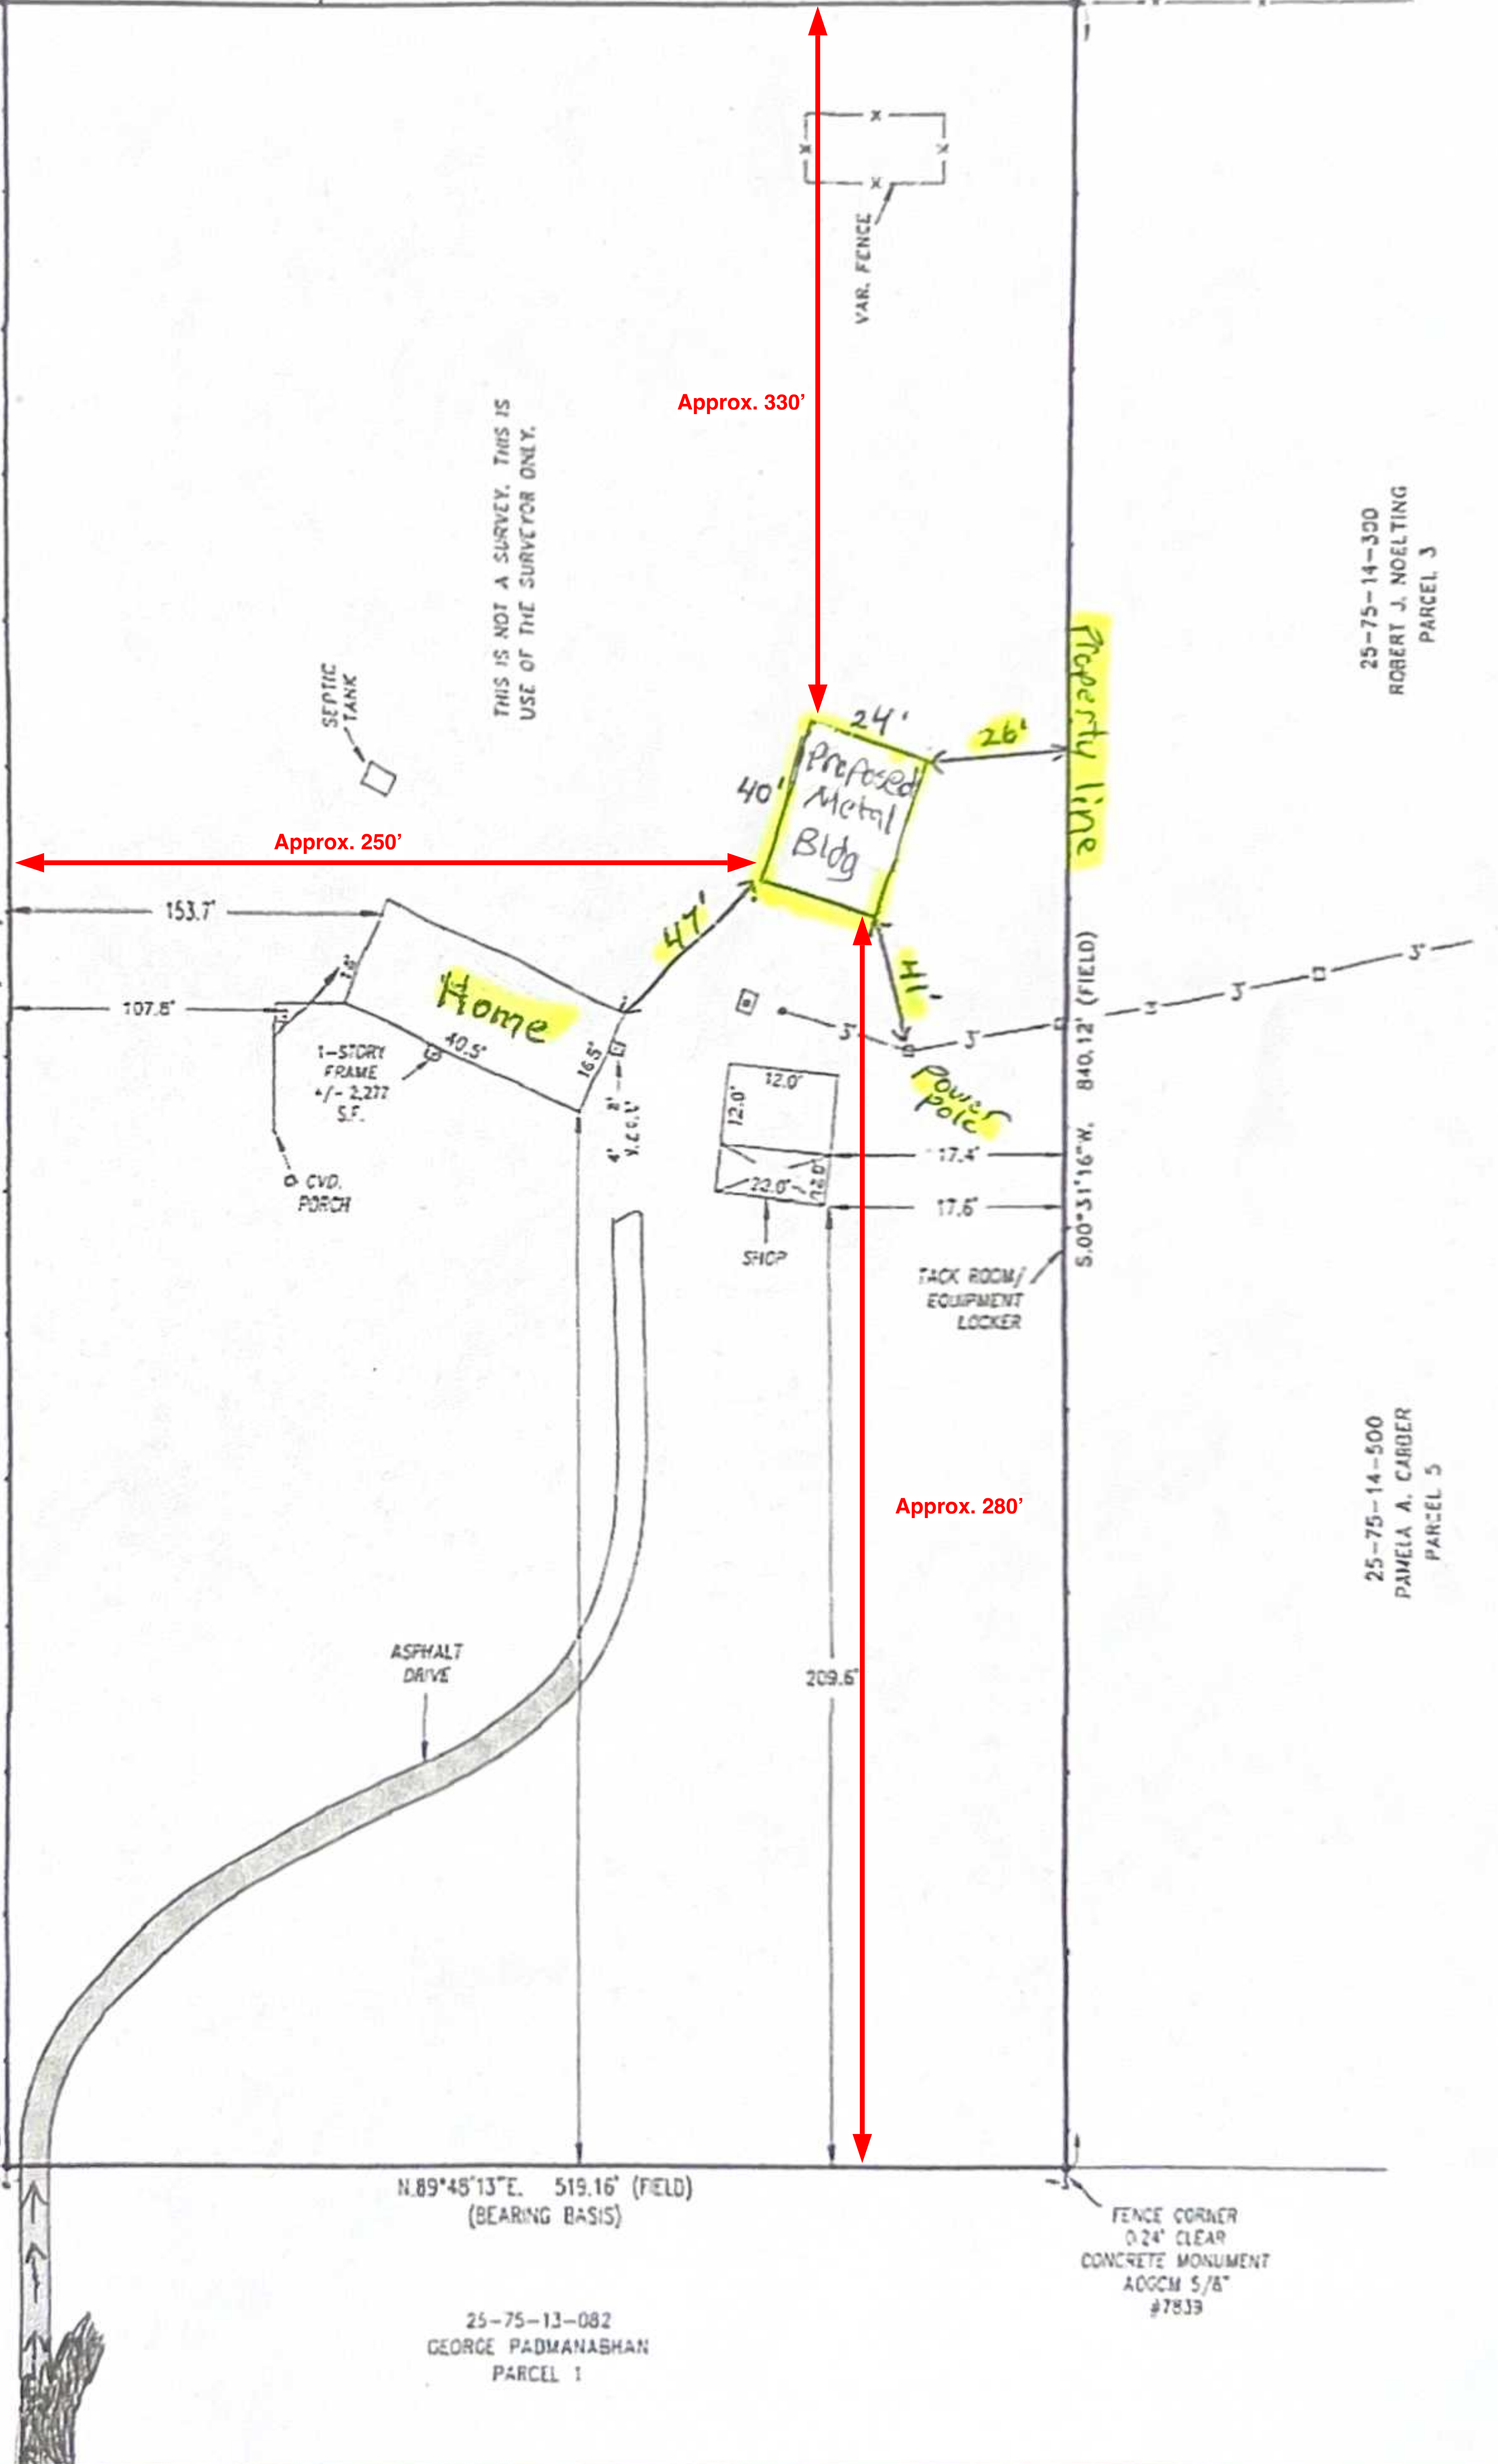

1994 SW CR 138