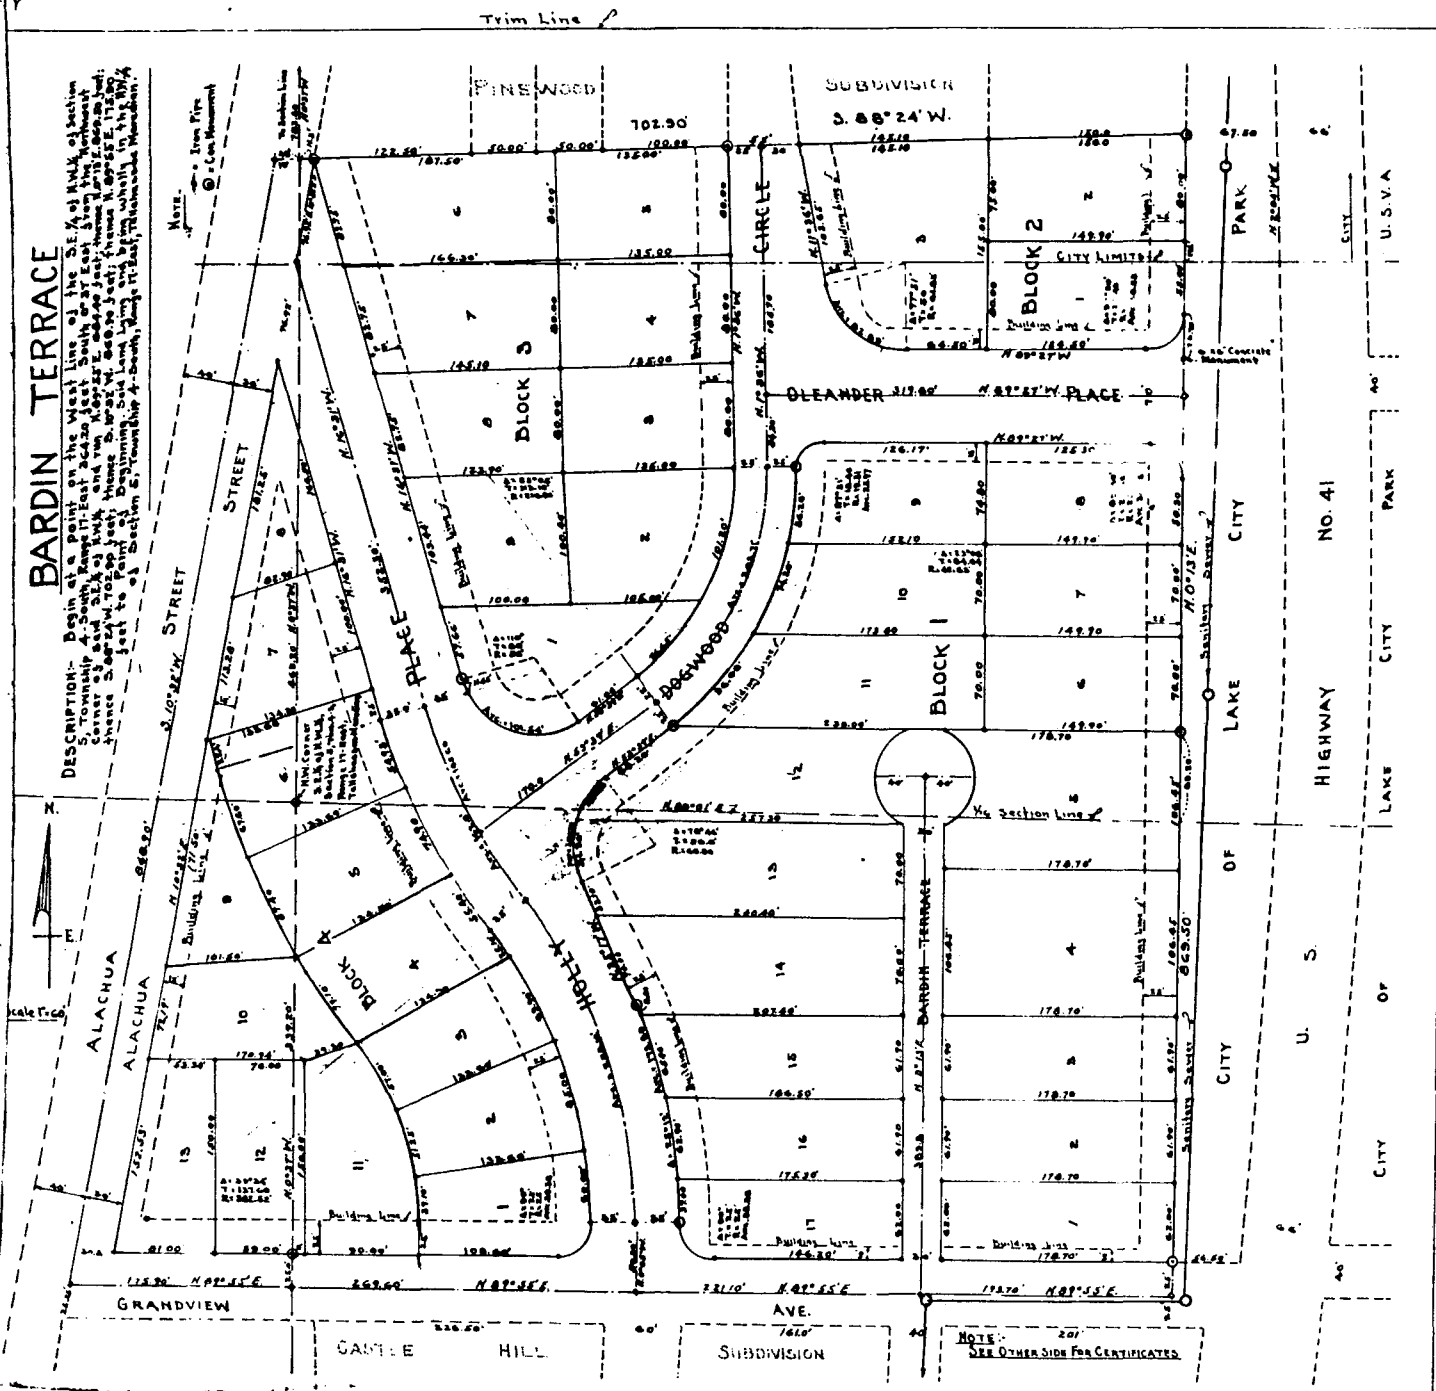

DEDICATION

Know all men by these present that Grace A. Bardin, a widow, owner, has caused the lands embraced on this plat to be Surveyed, Laid out and Platted to be known as BARDIN TERRACE and the streets shown on this Plat are hereby dedicated to the Public.

Witnesses:-

_____ _____ Seal

_____

ACKNOWLEDGMENT

State of Florida,
County of Columbia

I hereby certify that on this 22 day of _____, A.D. 1939, before me _____ personally appeared Grace A. Bardin, a Widow, to me well known and known to me to be the individual described in, and who executed the foregoing dedication and acknowledged the execution thereof to be her free act and deed for the use and purposes therein mentioned.

Witness my Signature and official Seal at Lake City, Columbia County, Florida, on this 22 day of _____ A.D. 1939

_____
Notary Public State of Florida

My Commission expires the _____ day of _____, A.D. 19__

SURVEYORS CERTIFICATE

I hereby certify that I am a registered Land Surveyor and that the Plat hereon delinated was made under my direction and that the Plat is a true and correct representation of the lands platted and that permanent reference Monuments have been placed as indicated on the Plat and in accordance with the laws

_____
Land Surveyor, State of Florida,
Certificate No. 184

APPROVE BY COUNTY COMMISSION COLUMBIA COUNTY, FLORIDA	APPROVED BY CITY COMMISSION LAKE CITY, FLORIDA
DATE 12-5 1939	DATE _____
SIGNED:- _____ Chairman	SIGNED:- _____ Mayor Commissioner
ATTEST:- _____ Clerk	ATTEST:- _____ Clerk

BARDIN TERRACE

DESCRIPTION:- Begin at a point on the West Line of the S.E.¼ of the N.W.¼ of Section 5, Township 4 South, Range 17 East, Tallahassee Meredian, 364.20 feet South 0° 37' East from the Northwest Corner of said S.E.¼ of N.W.¼ and run N. 89°55'E. 648.40 feet; thence N. 0°15' E. 665.50 feet; thence S. 88°24' W. 702.90 feet; thence S. 10°32' W. 868.90 feet; thence N. 89°55' E. 175.90 feet to POINT OF BEGINNING. Said Lands lying and being wholly in the N.W.¼ of Section 5, Township 4 South, Range 17 East, Tallahassee Meredian.