Bk 3 pg 31

CHAPMANS REPLAT OF IDLEAWILE REPLAT

BEING A REPLAT OF LOTS 9 AND 10 OF BLOCK NO.1 AND ALL OF BLOCK NO. 2 OF IDLEAWILE REPLAT AS RECORDED ON PAGE 117-A IN PLAT BOOK NO. 2 OF THE PUBLIC RECORDS OF COLUMBIA COUNTY, FLORIDA.

File #...
STATE OF FLORID
Filed for record on this
August
Book No. 3
Witness my hand and
aforesaid.
G. W. RO
By: Ma

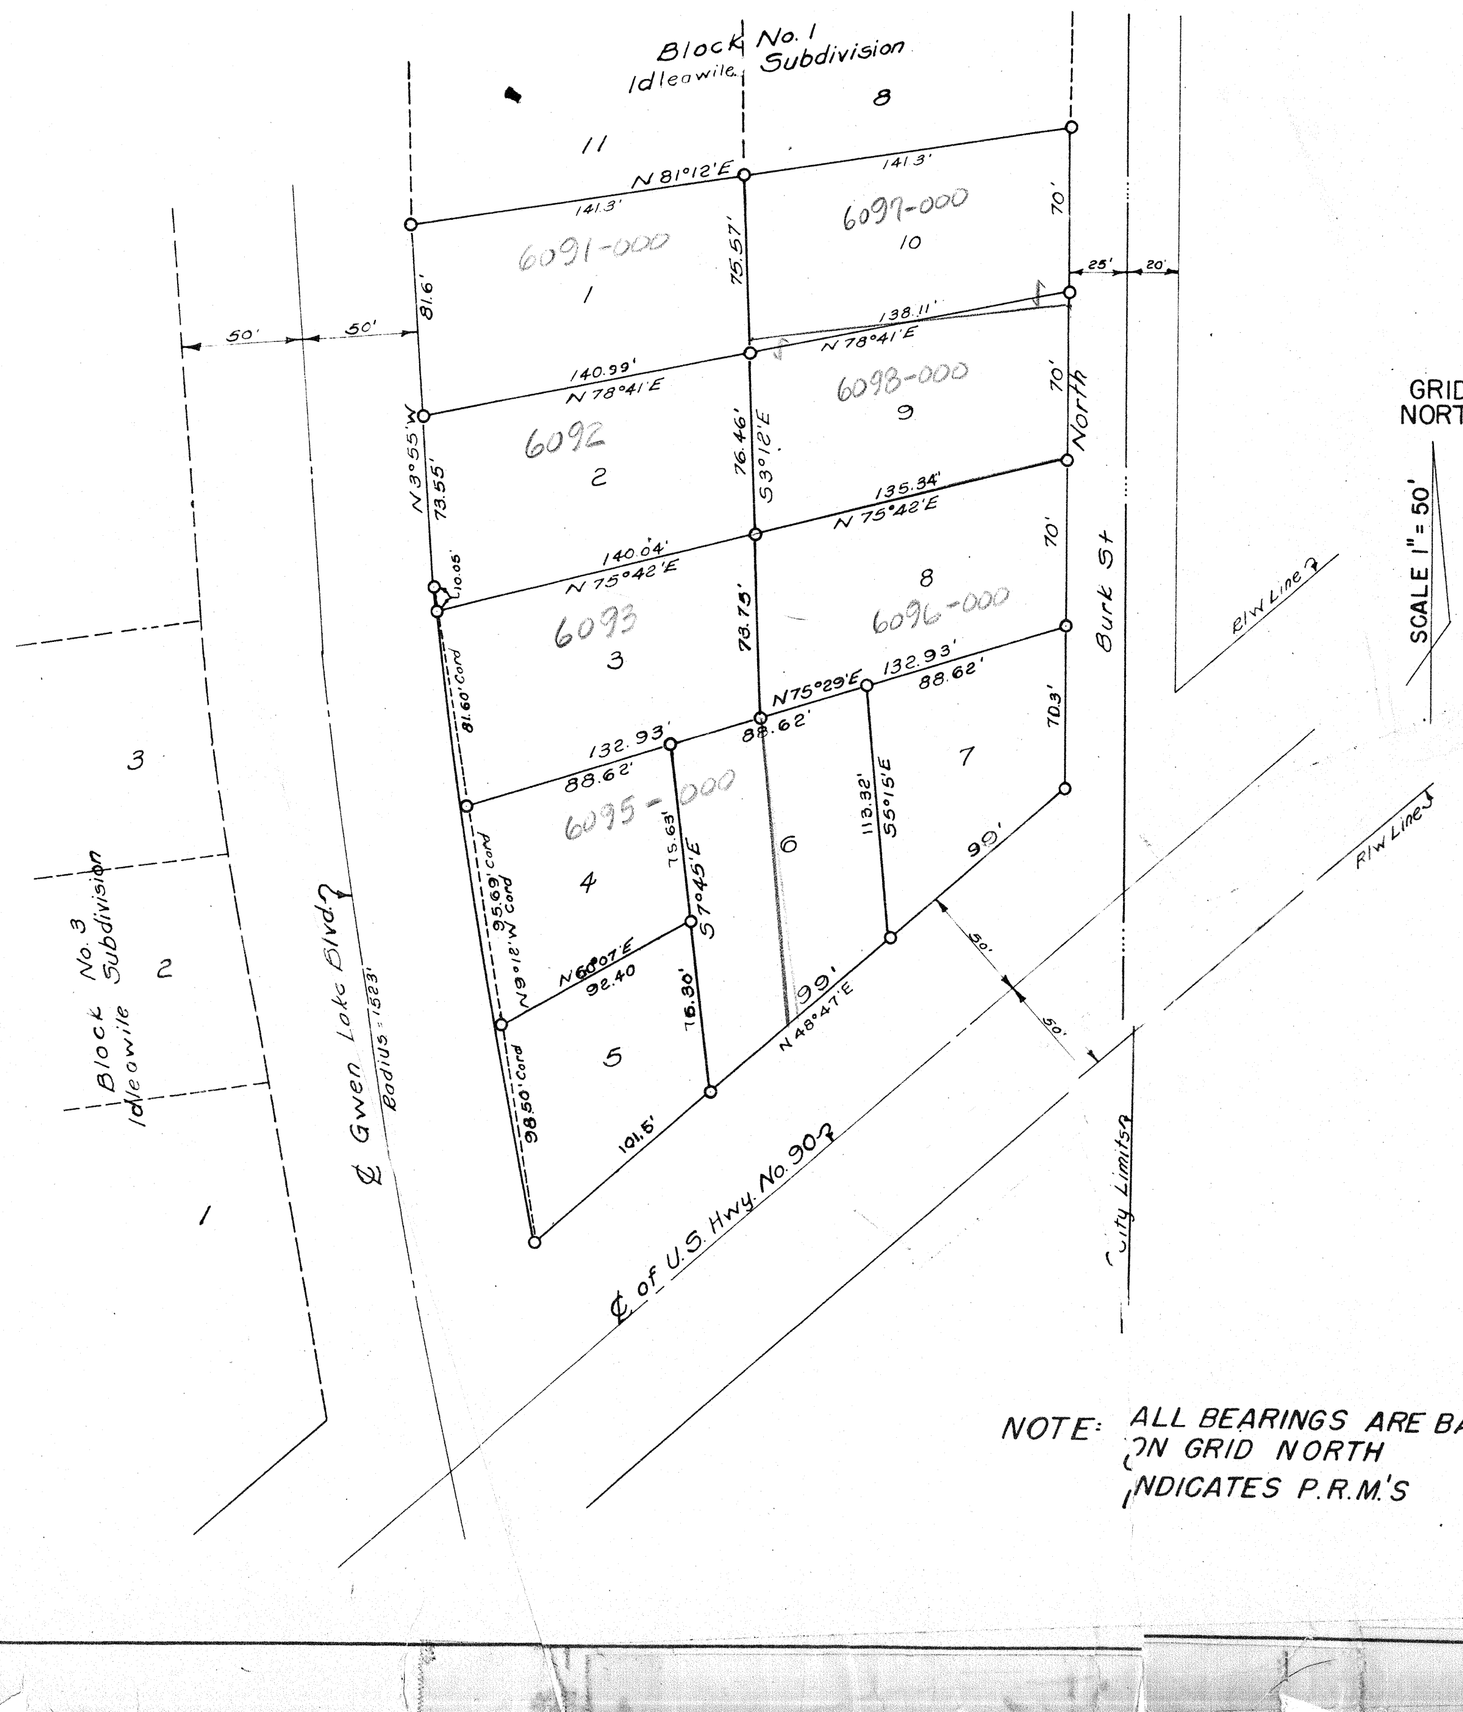

NOTE: ALL BEARINGS ARE BASED ON GRID NORTH
INDICATES P.R.M.'S

DEDICATION

KNOW ALL MEN BY THESE PRESENT THAT R.S.CHAPMAN AND HIS WIFE JUNE S.CHAPMAN, AND DEAN FREEBURN AND HIS WIFE BARBARA FREEBURN, OWNERS, HAVE CAUSED THE LANDS HEREON DESCRIBED TO BE LAID OUT, SUB DIVIDED, AND PLATTED TO BE KNOWN AS "CHAPMANS REPLAT" AND THAT THE STREETS AS SHOWN ARE DEDICATED TO THE USE OF THE PUBLIC FOREVER.

SIGNED R.S. Chapman SEAL Gwyn C Hosford
SIGNED June S. Chapman SEAL James W. Blount
SIGNED Dean Freeburn SEAL E.S. Phillips
SIGNED Barbara Freeburn SEAL Hugh Wade
WITNESSES

ACKNOWLEDGEMENT:

STATE OF FLORIDA
COUNTY OF COLUMBIA
ON THIS DAY PERSONALLY APPEARED BEFORE ME R.S.CHAPMAN AND HIS WIFE JUNE S.CHAPMAN, AND DEAN FREEBURN AND HIS WIFE BARBARA FREEBURN, OWNERS, TO ME WELL KNOWN AND KNOWN TO ME TO BE THE INDIVIDUALS DESCRIBED IN AND WHO EXECUTED THE FOREGOING DEDICATION, ACKNOWLEDGED THAT THEY EXECUTED THE SAME FOR THE PURPOSES EXPRESSED THEREIN, WHEREUPON IT IS PRAYED THE SAME MAY BE RECORDED.

I FURTHER CERTIFY THAT JUNE S.CHAPMAN, WIFE OF R.S.CHAPMAN, AND BARBARA FREEBURN, WIFE OF DEAN FREEBURN, ON EXAMINATION TAKEN AND MADE SEPARATE AND APART FROM THEIR SAID HUSBANDS ACKNOWLEDGE EXECUTION OF SAID DEDICATION FREELY AND VOLUNTARILY WITHOUT CONSTRAINT, APPREHENSION, FEAR OR COMPULSION OF OR FROM THEIR SAID HUSBANDS.

WITNESS MY HAND AND OFFICIAL SEAL
THIS 1 DAY OF July, 1958

Gwyn C Hosford
NOTARY PUBLIC, MY COMMISSION EXPIRES ____

SURVEYOR'S CERTIFICATE

I HEREBY CERTIFY THAT I AM A DULY QUALIFED LAND SURVEYOR AND THAT THE LANDS HEREON DESCRIBED HAVE BEEN SURVEYED LAID OUT AND SUBDIVIDED AS SHOWN ON THIS PLAT UNDER MY DIRECTION AND P.R.M.(CONC.MON.) HAVE BEEN PLACED AT EACH LOT COR.

B.G. Moore
B.G.MOORE, LAND SURVEYOR
CERT. NO. 439

APPROVED BY BOARD OF COUNTY COMMISSIONERS
COLUMBIA COUNTY FLORIDA

DATE July 1, 1958

Robert T Bedenbaugh CHAIRMAN
J W Roberts CLERK