plat bk. 4 pg. 114 & 114a
82

FAIRWAY VIEW
"UNIT 2"
A SUBDIVISION IN SECTION 26, TOWNSHIP 3 SOUTH, RANGE 16 EAST COLUMBIA COUNTY, FLORIDA

DESCRIPTION

A TRACT OF LAND OF IRREGULAR SHAPE LYING IN AND BEING A PART OF THE WEST ½ OF SECTION 26, TOWNSHIP 3 SOUTH, RANGE 16 EAST, COLUMBIA COUNTY, FLORIDA BEING MORE PARTICULARLY DESCRIBED AS FOLLOWS:

COMMENCE AT THE SOUTHWEST CORNER OF SECTION 26, TOWNSHIP 3 SOUTH, RANGE 16 EAST, COLUMBIA COUNTY, FLORIDA AND RUN N. 88° 59' 30" E. ALONG THE SOUTH LINE OF SECTION 26 A DISTANCE OF 552.62 FEET TO THE WEST LINE OF LOT 44, FAIRWAY VIEW, UNIT 1 AS RECORDED IN PLAT BOOK 3, PAGE 99, OF THE PUBLIC RECORDS OF COLUMBIA COUNTY, FLORIDA; THENCE N. 4° 42' 21" E. ALONG THE WEST LINE OF LOTS 44, 43, 42 AND 41 OF AFOREMENTIONED RECORD SUBDIVISION 486.37 FEET TO THE SOUTH LINE OF EGRET ROAD; THENCE N. 2° 57' 08" W. 60.00 FEET TO THE NORTH LINE OF "EGRET ROAD"; THENCE N. 87° 02' 52" E. 43.77 FEET TO THE POINT OF BEGINNING; THENCE N. 6° 18' 48" E. 627.28 FEET; THENCE N. 74° 39' 10" W. 285.58 FEET; THENCE N. 74° 25' 26" E. 297.94 FEET; THENCE N. 46° 46' 35" E. 182.52 FEET; THENCE N. 68° 44' 57" E. 193.13 FEET; THENCE N. 53° 43' 24" E. 270.41 FEET; THENCE N. 21° 13' 49" E. 4.69 FEET; THENCE S. 39° 29' 50" E. 361.13 FEET; THENCE S. 50° 30' 10" W. 241.46 FEET; THENCE S. 44° 43' 23" W. 382.00 FEET; THENCE S. 41° 23' 22" W. 143.84 FEET; THENCE S. 8° 23' 35" W. 500.00 FEET TO THE NORTHEAST CORNER OF LOT 62, SAID FAIRWAY VIEW UNIT 1; THENCE N. 81° 36' 25" W. ALONG THE NORTH LINE OF SAID FAIRWAY VIEW, UNIT 1 A DISTANCE OF 150.00 FEET; THENCE S. 83° 57' 29" W. STILL ALONG SAID NORTH LINE FAIRWAY VIEW UNIT 1, A DISTANCE OF 61.81 FEET TO THE POINT OF CURVE OF A CURVE CONCAVE TO THE RIGHT HAVING A RADIUS OF 30.00 FEET AND A TOTAL CENTRAL ANGLE OF 90° 00' 00"; THENCE SOUTHWESTERLY ALONG THE ARC OF SAID CURVE, STILL ALONG SAID NORTH LINE FAIRWAY VIEW UNIT 1, A DISTANCE OF 47.12 FEET TO THE POINT OF REVERSE CURVE OF A CURVE CONCAVE TO THE LEFT HAVING A RADIUS OF 555.52 FEET AND A TOTAL CENTRAL ANGLE OF 11° 20' 43"; THENCE NORTHWESTERLY ALONG THE ARC OF SAID CURVE, STILL ALONG SAID NORTH LINE, FAIRWAY VIEW UNIT 1 A DISTANCE OF 110.00 FEET TO THE POINT OF TANGENCY OF SAID CURVE AND THE POINT OF BEGINNING.

DEDICATION

KNOW ALL MEN BY THESE PRESENTS THAT "FAIRWAY VIEW CORPORATION" A FLORIDA CORPORATION, HAS CAUSED THE LANDS HEREIN DESCRIBED TO BE SURVEYED, LAID OUT, SUBDIVIDED AND PLATTED TO BE KNOWN AS "FAIRWAY VIEW UNIT 2" AND THAT THE ROADS, STREETS AND DRAINAGE EASEMENTS AS SHOWN ARE HEREBY DEDICATED TO THE PUBLIC.

IN WITNESS WHEREOF THE SAID OWNERS HAVE EXECUTED THESE PRESENTS UNDER THEIR RESPECTIVE SEALS THIS____DAY OF_____, A.D. 1976.

"FAIRWAY VIEW CORPORATION"

WITNESS: _____ SIGNED: _____
M. B. RAVNDAL, PRESIDENT

WITNESS: _____ SIGNED: _____
SUSAN R. BENNETT, SECRETARY

ACKNOWLEDGEMENT STATE OF FLORIDA, COUNTY OF COLUMBIA

I HEREBY CERTIFY THAT ON THIS____DAY OF_____, 1976 BEFORE ME PERSONALLY APPEARED M.B. RAVNDAL AND SUSAN R. BENNETT RESPECTIVELY, PRESIDENT AND SECRETARY OF "FAIRWAY VIEW CORPORATION" TO ME KNOWN TO BE THE INDIVIDUALS AND OFFICERS DESCRIBED IN AND WHO EXECUTED THE FOREGOING DEDICATION AND ACKNOWLEDGED THAT THEY EXECUTED THE SAME FOR THE PURPOSES THEREIN EXPRESSED.

WITNESS MY HAND AND OFFICIAL SEAL AT_____, STATE OF FLORIDA, THIS____DAY OF_____, 1976.

SIGNED: _____
NOTARY PUBLIC, STATE OF FLORIDA
MY COMMISSION EXPIRES_____

APPROVED BY BOARD OF COUNTY COMMISSIONERS COLUMBIA COUNTY, FLORIDA

SIGNED: _____, CHAIRMAN

ATTEST: _____, CLERK

DATE: _____

CERTIFICATE OF CLERK

I HEREBY CERTIFY THAT I HAVE EXAMINED THE FOREGOING PLAT AND FIND THAT IT COMPLIES IN FORM WITH CHAPTER 177 FLORIDA STATUTES, AND WAS FILED FOR RECORD THIS____DAY OF_____, A.D. 1976 IN PLAT BOOK____ PAGE____ OF THE PUBLIC RECORDS OF COLUMBIA COUNTY, FLORIDA.

SIGNED: _____
CLERK OF THE CIRCUIT COURT IN AND FOR COLUMBIA COUNTY, FLORIDA

SURVEYORS CERTIFICATE

I HEREBY CERTIFY THAT I AM A DULY AUTHORIZED LAND SURVEYOR AND THAT THIS PLAT IS A TRUE AND CORRECT REPRESENTATION OF THE LANDS SURVEYED. I FURTHER CERTIFY THAT THE SURVEY WAS MADE UNDER MY RESPONSIBLE SUPERVISION AND DIRECTION AND THAT THE SURVEY DATA COMPLIES WITH ALL OF THE REQUIREMENTS OF CHAPTER 177, FLORIDA STATUTES.

SIGNED: _____
LONNIE L. LEE, P.L.S.
FLA. REG. CERT. NO. 1950
DATE: April 26, 1976

LEGEND

1. ⊠ = 4"×4" CONCRETE MONUMENT (PERMANENT REFERENCE MONUMENT) WITH BRASS CAP IN TOP STAMPED L.L. LEE AND ASSOCIATES INC. WITH SURVEYORS REGISTRATION NUMBER, DATE AND MONUMENT NUMBER
2. □ = 4"×4" CONCRETE MONUMENT WITH BRASS CAP IN TOP STAMPED L.L. LEE AND ASSOCIATES INC. WITH SURVEYORS REGISTRATION NUMBER AND DATE.
3. ○ = PERMANENT CONTROL POINT (P.C.P.) - ½" IRON ROD WITH CAP STAMPED WITH P.C.P. NUMBER AND SURVEYORS REGISTRATION NUMBER.
4. ○ = ½" IRON PIPE UNLESS OTHERWISE NOTED ON PLAT.
5. ■ = 4"×4" CONCRETE MONUMENT FOUND IN PLACE.
6. BEARINGS PROJECTED FROM FLORIDA STATE PLANE COORDINATE SYSTEM.

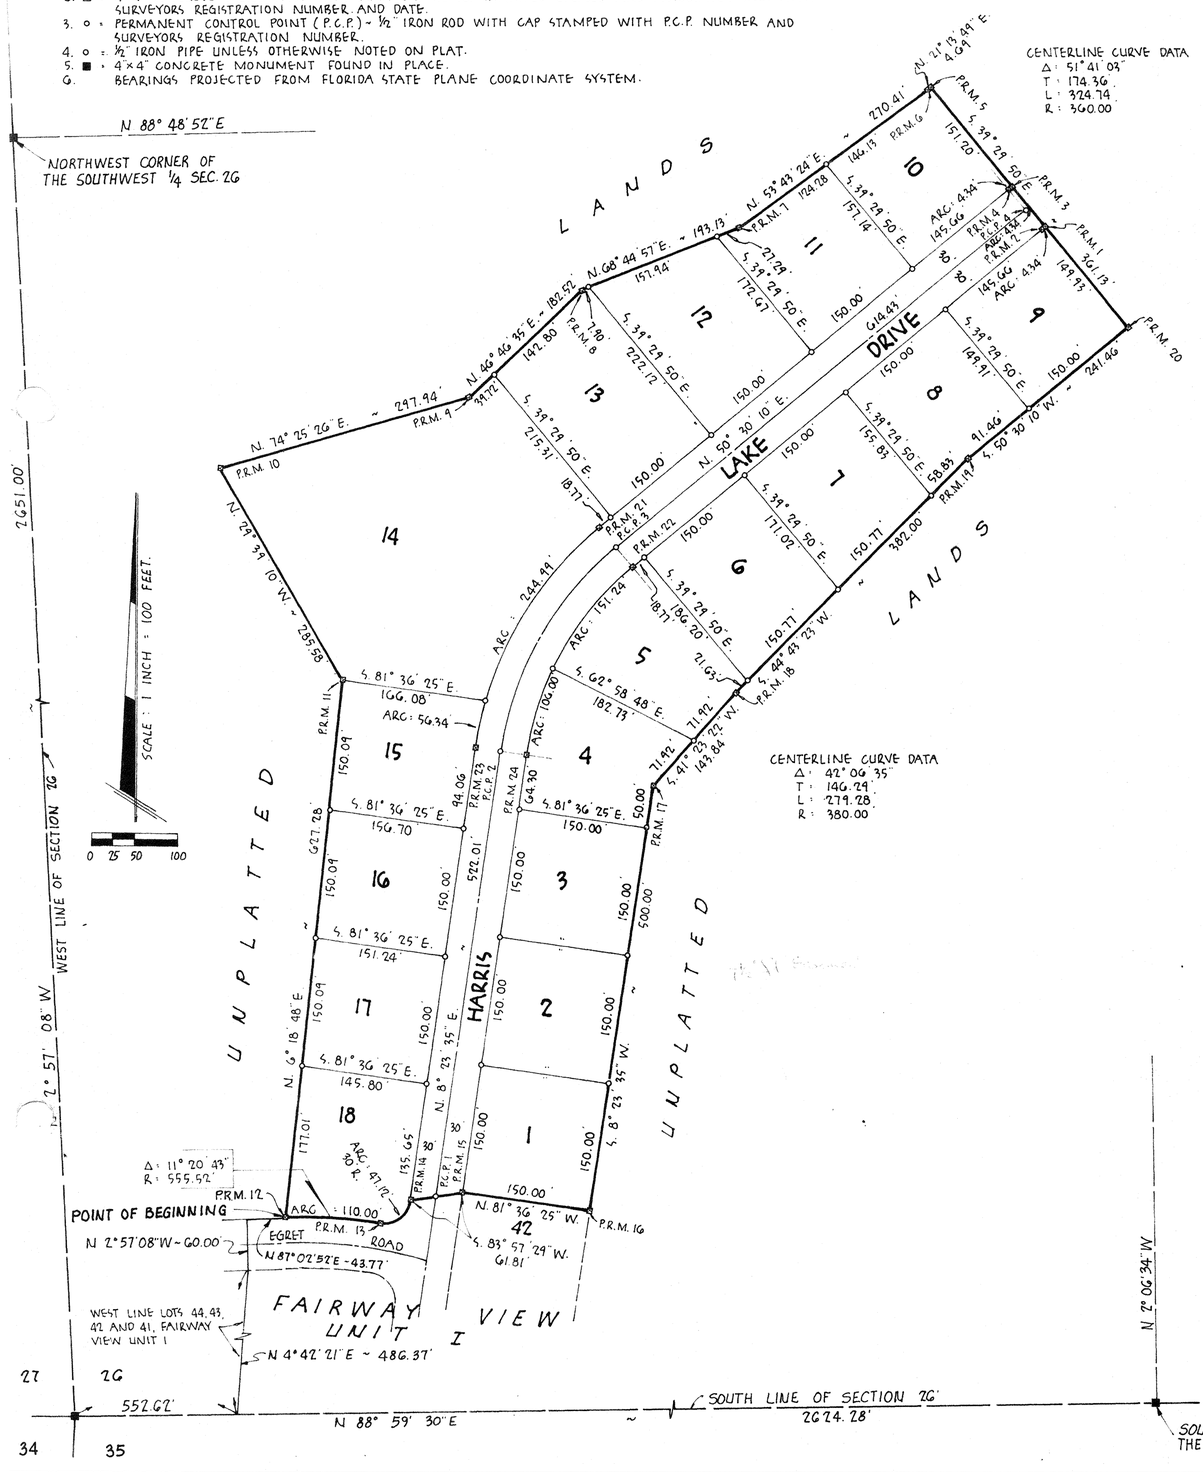

PLAT BOOK 4 PAGE 114

814

FAIRWAY VIEW
"UNIT 2"
A SUBDIVISION IN SECTION 26, TOWNSHIP 3 SOUTH, RANGE 16 EAST COLUMBIA COUNTY, FLORIDA

LEGEND

1. ⊠ = 4"x4" CONCRETE MONUMENT (PERMANENT REFERENCE MONUMENT) WITH BRASS CAP IN TOP STAMPED L.L. LEE AND ASSOCIATES INC. WITH SURVEYORS REGISTRATION NUMBER, DATE AND MONUMENT NUMBER
2. □ = 4"x4" CONCRETE MONUMENT WITH BRASS CAP IN TOP STAMPED L.L. LEE AND ASSOCIATES INC. WITH SURVEYORS REGISTRATION NUMBER AND DATE.
3. ○ = PERMANENT CONTROL POINT (P.C.P.) ~ ½" IRON ROD WITH CAP STAMPED WITH P.C.P. NUMBER AND SURVEYORS REGISTRATION NUMBER.
4. ○ = ½" IRON PIPE UNLESS OTHERWISE NOTED ON PLAT.
5. ■ = 4"x4" CONCRETE MONUMENT FOUND IN PLACE.
6. BEARINGS PROJECTED FROM FLORIDA STATE PLANE COORDINATE SYSTEM.
7. SEE SHEET NO. 2 FOR ADDITIONAL OWNERSHIP DEDICATIONS AND ACKNOWLEDGEMENTS.

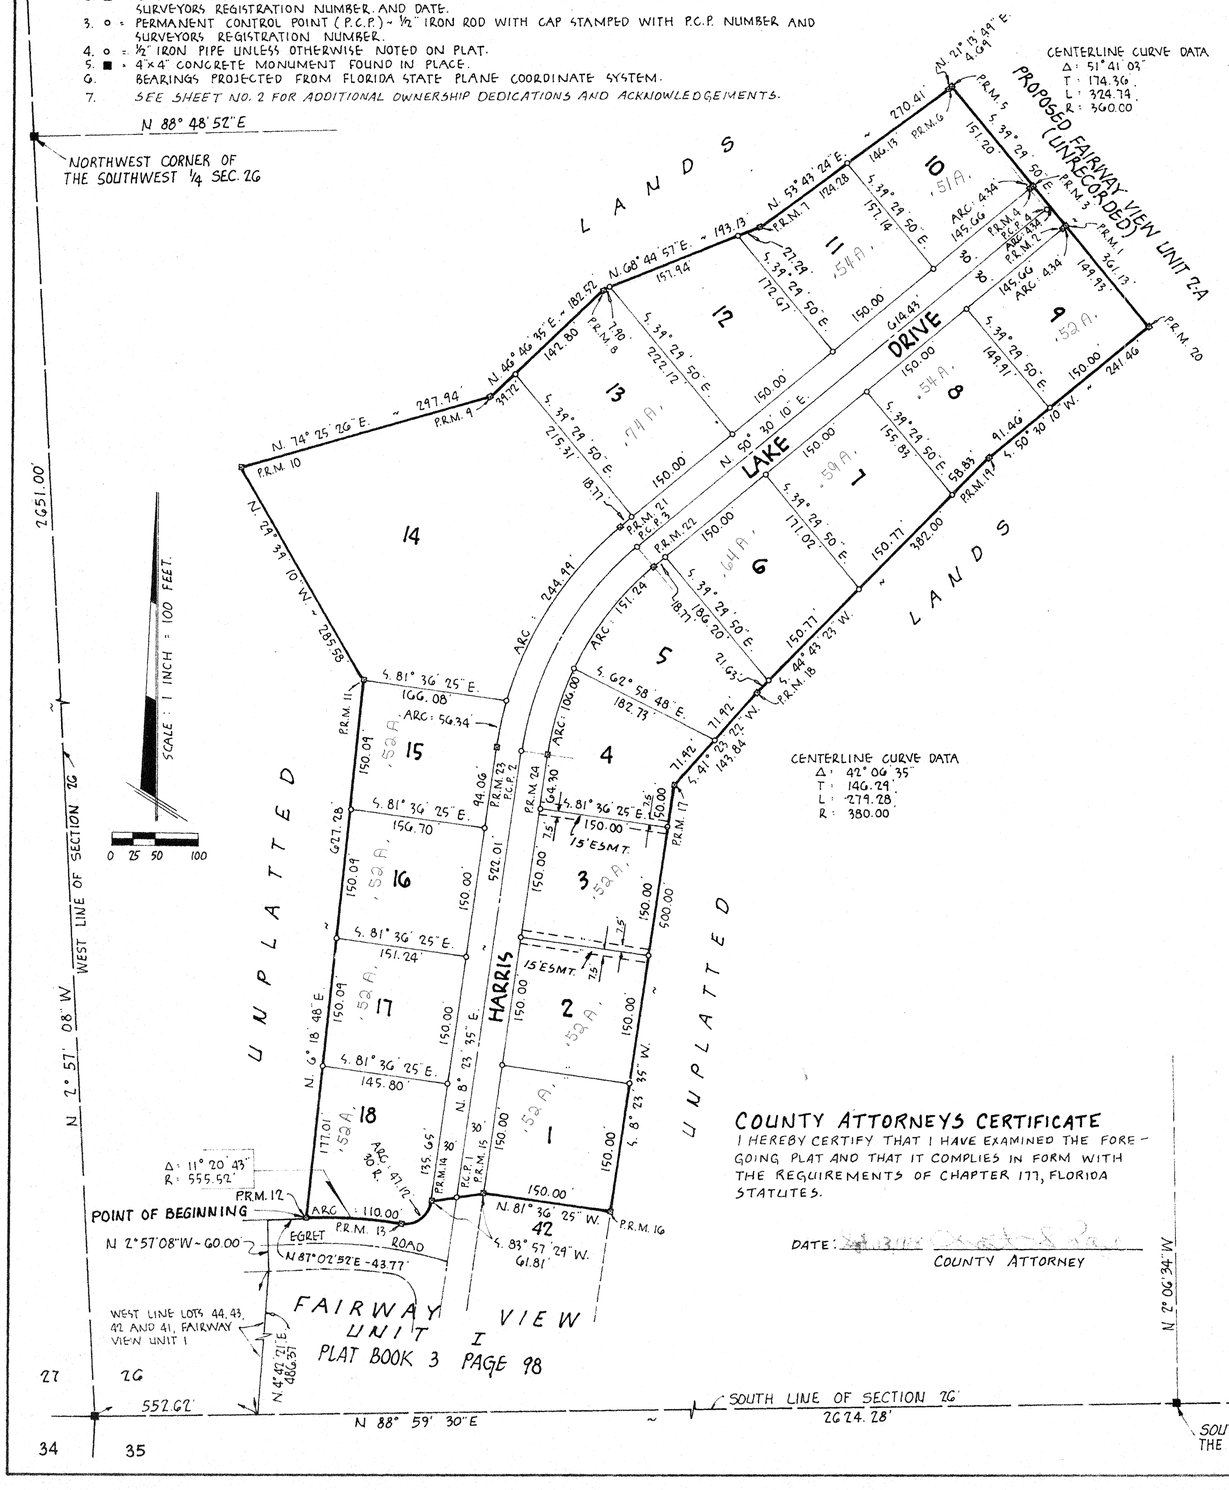

DESCRIPTION

A TRACT OF LAND OF IRREGULAR SHAPE LYING IN AND BEING A PART OF THE WEST ½ OF SECTION 26, TOWNSHIP 3 SOUTH, RANGE 16 EAST, COLUMBIA COUNTY, FLORIDA BEING MORE PARTICULARLY DESCRIBED AS FOLLOWS:

COMMENCE AT THE SOUTHWEST CORNER OF SECTION 26, TOWNSHIP 3 SOUTH, RANGE 16 EAST, COLUMBIA COUNTY, FLORIDA AND RUN N. 88° 59' 30" E. ALONG THE SOUTH LINE OF SECTION 26 A DISTANCE OF 552.62 FEET TO THE WEST LINE OF LOT 44, FAIRWAY VIEW, UNIT I AS RECORDED IN PLAT BOOK 3, PAGE 99, OF THE PUBLIC RECORDS OF COLUMBIA COUNTY, FLORIDA; THENCE N. 4° 42' 21" E. ALONG THE WEST LINE OF LOTS 44, 43, 42 AND 41 OF AFOREMENTIONED RECORD SUBDIVISION 486.37 FEET TO THE SOUTH LINE OF EGRET ROAD; THENCE N. 2° 57' 08" W. 60.00 FEET TO THE NORTH LINE OF EGRET ROAD; THENCE N. 87° 02' 52" E. 43.77 FEET TO THE POINT OF BEGINNING; THENCE N. 6° 18' 48" E. 627.28 FEET; THENCE N. 29° 39' 10" W. 285.58 FEET; THENCE N. 74° 25' 26" E. 297.94 FEET; THENCE N. 46° 46' 35" E. 182.52 FEET; THENCE N. 68° 44' 57" E. 193.13 FEET; THENCE N. 53° 43' 24" E. 270.41 FEET; THENCE N. 21° 13' 49" E. 4.69 FEET; THENCE S. 39° 29' 50" E. 361.13 FEET; THENCE S. 50° 30' 10" W. 241.46 FEET; THENCE S. 44° 43' 23" W. 382.00 FEET; THENCE S. 41° 23' 22" W. 143.84 FEET; THENCE S. 8° 23' 35" W. 500.00 FEET TO THE NORTHEAST CORNER OF LOT 42, SAID FAIRWAY VIEW UNIT I; THENCE N. 81° 36' 25" W. ALONG THE NORTH LINE OF SAID FAIRWAY VIEW, UNIT I A DISTANCE OF 150.00 FEET; THENCE S. 83° 57' 29" W. STILL ALONG SAID NORTH LINE FAIRWAY VIEW UNIT I, A DISTANCE OF 61.81 FEET TO THE POINT OF CURVE OF A CURVE CONCAVE TO THE RIGHT HAVING A RADIUS OF 30.00 FEET AND A TOTAL CENTRAL ANGLE OF 90° 00' 00", THENCE SOUTHWESTERLY ALONG THE ARC OF SAID CURVE, STILL ALONG SAID NORTH LINE FAIRWAY VIEW UNIT I. A DISTANCE OF 47.12 FEET TO THE POINT OF REVERSE CURVE OF A CURVE CONCAVE TO THE LEFT HAVING A RADIUS OF 555.52 FEET AND A TOTAL CENTRAL ANGLE OF 11° 20' 43"; THENCE NORTHWESTERLY ALONG THE ARC OF SAID CURVE, STILL ALONG SAID NORTH LINE FAIRWAY VIEW UNIT I A DISTANCE OF 110.00 FEET TO THE POINT OF TANGENCY OF SAID CURVE AND THE POINT OF BEGINNING.

DEDICATION

KNOW ALL MEN BY THESE PRESENTS THAT "FAIRWAY VIEW CORPORATION" A FLORIDA CORPORATION, HAS CAUSED THE LANDS HEREIN DESCRIBED TO BE SURVEYED, LAID OUT, SUBDIVIDED AND PLATTED TO BE KNOWN AS "FAIRWAY VIEW UNIT 2" AND THAT THE ROADS, STREETS AND DRAINAGE EASEMENTS AS SHOWN ARE HEREBY DEDICATED TO THE PUBLIC.

IN WITNESS WHEREOF THE SAID OWNERS HAVE EXECUTED THESE PRESENTS UNDER THEIR RESPECTIVE SEALS THIS 8th DAY OF Sept, A.D. 1978.

(SEE SHEET NO. 2 FOR CONTINUATION OF DEDICATIONS)

"FAIRWAY VIEW CORPORATION"

WITNESS: Patricia A. Smith

SIGNED: M.B. RAVNDAL

M.B. RAVNDAL, PRESIDENT

WITNESS: Myra Lou McCray

SIGNED: Susan R. Bennett

SUSAN R. BENNETT, SECRETARY

ACKNOWLEDGEMENT STATE OF FLORIDA, COUNTY OF COLUMBIA

I HEREBY CERTIFY THAT ON THIS 8th DAY OF Sept, 1978 BEFORE ME PERSONALLY APPEARED M.B. RAVNDAL AND SUSAN R. BENNETT RESPECTIVELY, PRESIDENT AND SECRETARY OF "FAIRWAY VIEW CORPORATION" TO ME KNOWN TO BE THE INDIVIDUALS AND OFFICERS DESCRIBED IN AND WHO EXECUTED THE FOREGOING DEDICATION AND ACKNOWLEDGED THAT THEY EXECUTED THE SAME FOR THE PURPOSES THEREIN EXPRESSED.

WITNESS MY HAND AND OFFICIAL SEAL AT Lake City STATE OF FLORIDA, THIS 8th DAY OF Sept, 1978.

(SEE SHEET NO. 2 FOR ADDITIONAL ACKNOWLEDGEMENTS)

SIGNED: Myra Lou McCray

NOTARY PUBLIC, STATE OF FLORIDA

MY COMMISSION EXPIRES: 3-7-82

APPROVED BY BOARD OF COUNTY COMMISSIONERS COLUMBIA COUNTY, FLORIDA

SIGNED: Earl Hatch Jr. Vice, CHAIRMAN

ATTEST: Mary A. Chance, CLERK

DATE: 9-15-78

COUNTY ATTORNEYS CERTIFICATE

I HEREBY CERTIFY THAT I HAVE EXAMINED THE FOREGOING PLAT AND THAT IT COMPLIES IN FORM WITH THE REQUIREMENTS OF CHAPTER 177, FLORIDA STATUTES.

DATE: 9-13-78

COUNTY ATTORNEY

CERTIFICATE OF CLERK

I HEREBY CERTIFY THAT THE FOREGOING PLAT HAVING BEEN DULY APPROVED BY THE BOARD OF COUNTY COMMISSIONERS OF COLUMBIA COUNTY, FLORIDA WAS ACCEPTED BY ME AND FILED FOR RECORD THIS 14th DAY OF September, A.D. 1978 IN PLAT BOOK 4 PAGE 114 OF THE PUBLIC RECORDS OF COLUMBIA COUNTY, FLORIDA.

SIGNED: Mary A. Chance

CLERK OF THE CIRCUIT COURT IN AND FOR COLUMBIA COUNTY, FLORIDA

SURVEYORS CERTIFICATE

I HEREBY CERTIFY THAT I AM A DULY AUTHORIZED LAND SURVEYOR AND THAT THIS PLAT IS A TRUE AND CORRECT REPRESENTATION OF THE LANDS SURVEYED. I FURTHER CERTIFY THAT THE SURVEY WAS MADE UNDER MY RESPONSIBLE SUPERVISION AND DIRECTION, THAT PERMANENT REFERENCE MONUMENTS AND PERMANENT CONTROL POINTS HAVE BEEN PLACED AS SHOWN, AND THAT THE SURVEY DATA SHOWN COMPLIES WITH ALL THE REQUIREMENTS OF CHAPTER 177, FLORIDA STATUTES.

SIGNED: Lonnie L. Lee

LONNIE L. LEE, P.L.S.
FLA. REG. CERT. NO. 1950
DATE: April 24, 1978

ADDITIONAL UTILITY EASEMENTS

A WIDTH OF SIX (6) FEET ON ALL SIDES ADJACENT TO ANOTHER LOT AND TEN (10) FEET ON ALL SIDES NOT ADJACENT TO ANOTHER LOT. THESE EASEMENT LINES NOT PLOTTED ON PLAT.

FILE NO. 78-8168
RECORDED
BOOK 4 PAGE 114-114A
1978 SEP 14 PM 2:21
Mary B. Chance
CLERK OF CIRCUIT COURT
COLUMBIA COUNTY, FLORIDA

81

FAIRWAY VIEW
"UNIT 2"
A SUBDIVISION IN SECTION 26, TOWNSHIP 3 SOUTH, RANGE 16 EAST COLUMBIA COUNTY, FLORIDA

DEDICATION

KNOW ALL MEN BY THESE PRESENTS THAT FAIRWAY VIEW CORPORATION, A FLORIDA CORPORATION, AS AN OWNER, HAS CAUSED THE LANDS HEREIN DESCRIBED TO BE SURVEYED, SUBDIVIDED AND PLATTED TO BE KNOWN AS "FAIRWAY VIEW UNIT 2" HAVING DEDICATED TO THE PERPETUAL USE OF THE PUBLIC FOR PROPERTY USAGE AND PURPOSES THEREON STATED, ALL ROADS, STREETS, AND EASEMENTS AS SHOWN HEREON; AND THAT WE EDWARD L. BURKE AND SUSAN M. BURKE, HIS WIFE; JAMES H. MOORE AND SUSAN R. MOORE HIS WIFE; W.L. SUMMERS AND EDNA C. SUMMERS, HIS WIFE; JAMES LEE McDUFFIE AND SUZANNE A. McDUFFIE HIS WIFE; J.B. ROUNTREE AND JOAN ROUNTREE HIS WIFE, WILLIAM D. McDUFFIE AND BARBARA S. McDUFFIE HIS WIFE; MORRIS R. FELDER AND LINDA SUE FELDER HIS WIFE; MACK M. INMAN AND MARY L. INMAN HIS WIFE; J. RAYMOND SHIPP AND DONNA L. SHIPP HIS WIFE; JOHN G. BOWMAN AND MARGARET D. BOWMAN HIS WIFE; AND RALPH FRANKLIN POWERS, AS OWNERS, AND THAT WE, THE STATE EXCHANGE BANK AND THE COLUMBIA COUNTY BANK AS MORTGAGEES JOIN IN SAID DEDICATION TO THE PERPETUAL USE OF THE PUBLIC FOR PROPER USES AND PURPOSES THEREON STATED.
IN WITNESS WHEREOF, THE PARTIES HERETO HAVE CAUSED THESE PRESENTS TO BE EXECUTED WITH THEIR SEALS AFFIXED HERETO

"AS OWNERS"

EDWARD L. BURKE — WITNESS
SUSAN M. BURKE — WITNESS
JAMES H. MOORE — WITNESS
SUSAN R. MOORE — WITNESS
W.L. SUMMERS — WITNESS
EDNA C. SUMMERS — WITNESS
JAMES LEE McDUFFIE — WITNESS
SUZANNE A. McDUFFIE — WITNESS
J.B. ROUNTREE — WITNESS
JOAN ROUNTREE — WITNESS
WILLIAM D. McDUFFIE — WITNESS
BARBARA S. McDUFFIE — WITNESS
MORRIS R. FELDER — WITNESS
LINDA SUE FELDER — WITNESS
MACK M. INMAN — WITNESS
MARY L. INMAN — WITNESS
J. RAYMOND SHIPP — WITNESS
DONNA L. SHIPP — WITNESS
JOHN G. BOWMAN — WITNESS
MARGARET D. BOWMAN — WITNESS
RALPH FRANKLIN POWERS — WITNESS

"AS MORTGAGEES"

"STATE EXCHANGE BANK"

BY: CLIFFORD L. CURRIE, VICE PRES. — WITNESS
ATTEST: GERALD H. GRAY, ASSIST. VICE PRES. — WITNESS

"COLUMBIA COUNTY BANK"

BY: ROBERT L. GREEN, EXEC. VICE PRES. — WITNESS
ATTEST: L. THOMAS WITT, CASHIER — WITNESS

ACKNOWLEDGEMENT
STATE OF FLORIDA
COUNTY OF COLUMBIA

I HEREBY CERTIFY THAT ON THIS 30th DAY OF August, A.D. 1978 BEFORE ME PERSONALLY APPEARED EDWARD L. BURKE AND SUSAN M. BURKE, HIS WIFE; JAMES H. MOORE AND SUSAN R. MOORE, HIS WIFE; JAMES LEE McDUFFIE AND SUZANNE A. McDUFFIE, HIS WIFE; J.B. ROUNTREE AND JOAN ROUNTREE, HIS WIFE; MORRIS R. FELDER AND LINDA SUE FELDER, HIS WIFE; MACK M. INMAN AND MARY L. INMAN, HIS WIFE; AND RALPH FRANKLIN POWERS AS OWNERS TO ME KNOWN TO BE THE INDIVIDUALS DESCRIBED IN AND WHO EXECUTED THE FOREGOING DEDICATION AND THEY ACKNOWLEDGE EXECUTION THEREOF WITH THEIR SEALS DULY AFFIXED THERETO.
WITNESS MY HAND AND SEAL AT Lake City, STATE OF FLORIDA, THIS 30th DAY OF August, 1978.

Susan R. Bennett — NOTARY PUBLIC, STATE OF FLORIDA
2-23-79 — MY COMMISSION EXPIRES

ACKNOWLEDGEMENT
STATE OF FLORIDA
COUNTY OF COLUMBIA

I HEREBY CERTIFY THAT ON THIS 8th DAY OF August A.D. 1978 BEFORE ME PERSONALLY APPEARED W.L. SUMMERS AND EDNA C. SUMMERS, HIS WIFE, AS OWNERS, AND CLIFFORD L. CURRIE AND GERALD H. GRAY, VICE PRESIDENT AND ASSISTANT VICE PRESIDENT OF THE STATE EXCHANGE BANK, AS MORTGAGEES, TO ME KNOWN TO BE THE OFFICERS AND INDIVIDUALS DESCRIBED IN AND WHO EXECUTED THE FOREGOING DEDICATION, AND THEY ACKNOWLEDGE EXECUTION THEREOF FOR AND ON BEHALF OF SAID "STATE EXCHANGE BANK" AND SAID INDIVIDUALS WITH THEIR SEALS DULY AFFIXED THERETO.
WITNESS MY HAND AND SEAL AT Lake City, STATE OF FLORIDA, THIS 8th DAY OF August, 1978.

Susan R. Bennett — NOTARY PUBLIC, STATE OF FLORIDA
2-23-79 — MY COMMISSION EXPIRES

ACKNOWLEDGEMENT
STATE OF FLORIDA
COUNTY OF COLUMBIA

I HEREBY CERTIFY THAT ON THIS 11th DAY OF August A.D. 1978 BEFORE ME PERSONALLY APPEARED WILLIAM D. McDUFFIE AND BARBARA S. McDUFFIE, HIS WIFE, AS OWNERS AND ROBERT L. GREEN AND L. THOMAS WITT, EXECUTIVE VICE PRESIDENT AND CASHIER RESPECTIVELY OF THE "COLUMBIA COUNTY BANK", AS MORTGAGEES, TO ME KNOW TO BE THE OFFICERS AND INDIVIDUALS DESCRIBED IN AND WHO EXECUTED THE FOREGOING DEDICATION, AND THEY ACKNOWLEDGE EXECUTION THEREOF FOR AND ON BEHALF OF SAID "COLUMBIA COUNTY BANK" AND SAID INDIVIDUALS WITH THEIR SEALS AFFIXED THERETO.
WITNESS MY HAND AND SEAL AT Lake City, STATE OF FLORIDA, THIS 11th DAY OF August 1978.

Susan R. Bennett — NOTARY PUBLIC STATE OF FLORIDA
2-23-79 — MY COMMISSION EXPIRES

ACKNOWLEDGEMENT
STATE OF FLORIDA
COUNTY OF HILLSBOROUGH

I HEREBY CERTIFY THAT ON THIS 7th DAY OF August A.D. 1978 BEFORE ME PERSONALLY APPEARED J. RAYMOND SHIPP AND DONNA L. SHIPP, HIS WIFE, AS OWNERS, TO ME KNOWN TO BE THE INDIVIDUALS DESCRIBED IN AND WHO EXECUTED THE FOREGOING DEDICATION AND THEY ACKNOWLEDGE EXECUTION THEREOF WITH THEIR SEALS DULY AFFIXED THERETO.
WITNESS MY HAND AND SEAL AT TAMPA STATE OF FLORIDA, THIS 7th DAY OF August 1978.

Susan R. Bennett — NOTARY PUBLIC STATE OF FLORIDA
2-23-79 — MY COMMISSION EXPIRES

ACKNOWLEDGEMENT
STATE OF ALABAMA
COUNTY OF MONTGOMERY

I HEREBY CERTIFY THAT ON THIS 14th DAY OF August A.D. 1978 BEFORE ME PERSONALLY APPEARED JOHN G. BOWMAN AND MARGARET D. BOWMAN, HIS WIFE, AS OWNERS, TO ME KNOWN TO BE THE INDIVIDUALS DESCRIBED IN AND WHO EXECUTED THE FOREGOING DEDICATION AND THEY ACKNOWLEDGE EXECUTION THEREOF WITH THEIR SEALS DULY AFFIXED THERETO.
WITNESS MY HAND AND SEAL AT MONTGOMERY STATE OF ALABAMA, THIS 14th DAY OF August 1978.

NOTARY PUBLIC STATE OF ALABAMA
5-16-81 — MY COMMISSION EXPIRES