PLAT BOOK 3, page 105

FALLING CREEK ESTATES

A SUBDIVISION OF A PART OF THE EAST ONE HALF OF SECTION 1, TSP. 3 SOUTH, RANGE 16 EAST, COLUMBIA COUNTY, FLORIDA

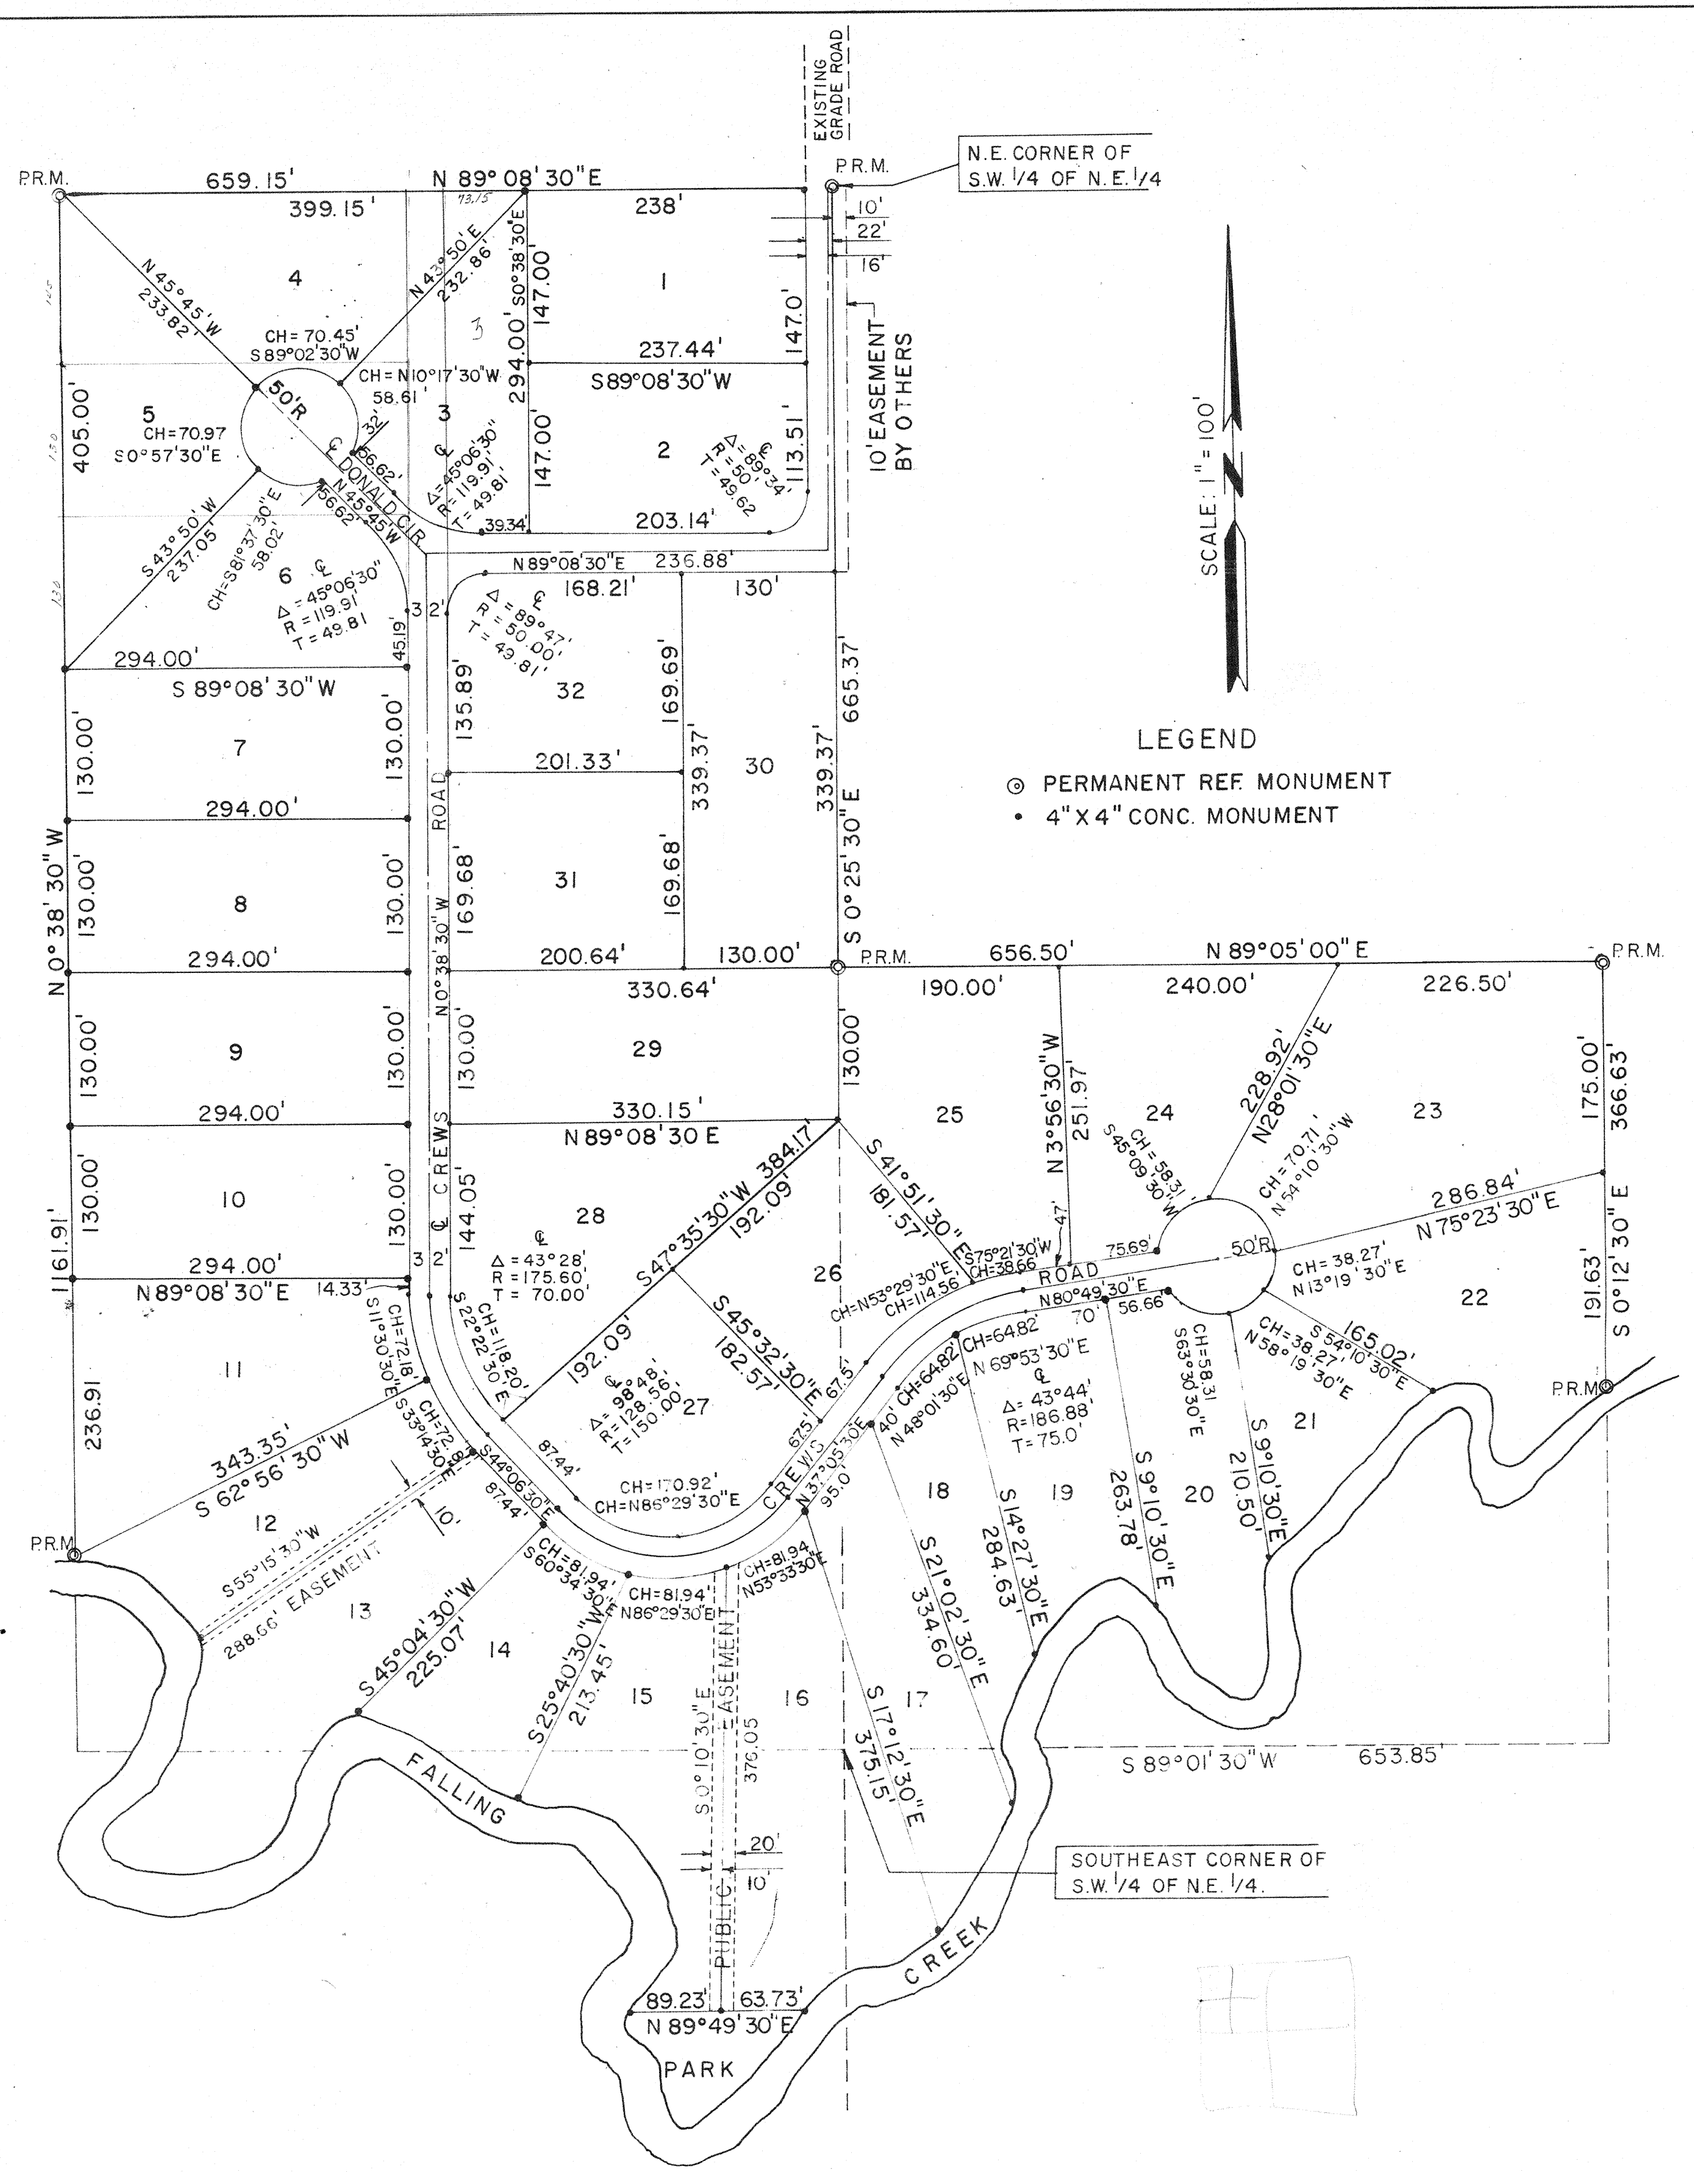

DESCRIPTION:

THE EAST 1/2 (ONE HALF) OF THE SOUTHWEST 1/4 OF THE NORTHEAST 1/4 AND THE SOUTHWEST 1/4 OF THE SOUTHEAST 1/4 OF THE NORTHEAST 1/4 AND THE NORTH 1/2 (ONE HALF) OF THE SOUTHEAST 1/4, ALL AS LIES NORTH OF THE RUN OF FALLING CREEK. SAID LANDS BEING IN SECTION 1, TOWNSHIP 3 SOUTH, RANGE 16 EAST, COLUMBIA COUNTY, FLORIDA AND CONTAINING 29.33 ACRES MORE OR LESS.

DEDICATION:

KNOWN ALL MEN BY THESE PRESENT THAT W. E. CREWS AND BETTY J. CREWS, HIS WIFE, HAVE CAUSED THE LANDS HEREON DESCRIBED TO BE SURVEYED, LAIDOUT, SUBDIVIDED, AND PLATTED TO BE KNOWN AS "FALLING CREEK ESTATES SUBDIVISION," AND DEDICATE THE STREETS TO THE USE OF THE PUBLIC.

WITNESS Lee Cowars SIGNED W. E. Crews

WITNESS Barbara Gilen SIGNED Betty J. Crews

ACKNOWLEDGEMENT:
STATE OF FLORIDA:
COUNTY OF COLUMBIA:

ON THIS 21st DAY OF Nov., 1972, PERSONALLY APPEARED BEFORE ME W.E. CREWS AND BETTY J. CREWS, HIS WIFE, TO ME WELL KNOWN AND KNOWN TO ME TO BE THE PERSONS DESCRIBED IN AND WHO EXECUTED THE FOREGOING DEDICATION FOR THE PURPOSES THEREIN EXPRESSED.

WITNESS MY HAND AND OFFICIAL SEAL AT Lake City, STATE OF FLORIDA THIS 21st, DAY OF November, 1972.

SIGNED Jeanette W. Roberts
NOTARY PUBLIC, MY
COMMISSION EXPIRES
_____.

SURVEYORS CERTIFICATE:

I HEREBY CERTIFY THAT I AM A DULY QUALIFIED LAND SURVEYOR AND THAT THE LAND HEREON DESCRIBED HAS BEEN SURVEYED, LAIDOUT, SUBDIVIDED AND PLATTED AS SHOWN ON THIS PLAT UNDER MY DIRECTIONS AND P.R.M.'S HAVE BEEN SET.

SIGNED _____
G.A. PERKINS, LAND SURVEYOR
FLA. CERT. NO. 1759

APPROVED BY BOARD OF COUNTY COMMISSIONERS
COLUMBIA COUNTY, FLORIDA

SIGNED Clifton Lettle, CHAIRMAN
ATTEST W. E. Crews, CLERK
DATE 11-21-72