out of flood (all)
A-3

SHEET 1 OF 1 SHEETS PLAT BK. NO. 4 PG. NO. 17

GOLDEN FARMETTES

IN SECTION 12, TOWNSHIP 7 SOUTH, RANGE 16 EAST, COLUMBIA COUNTY, FLORIDA

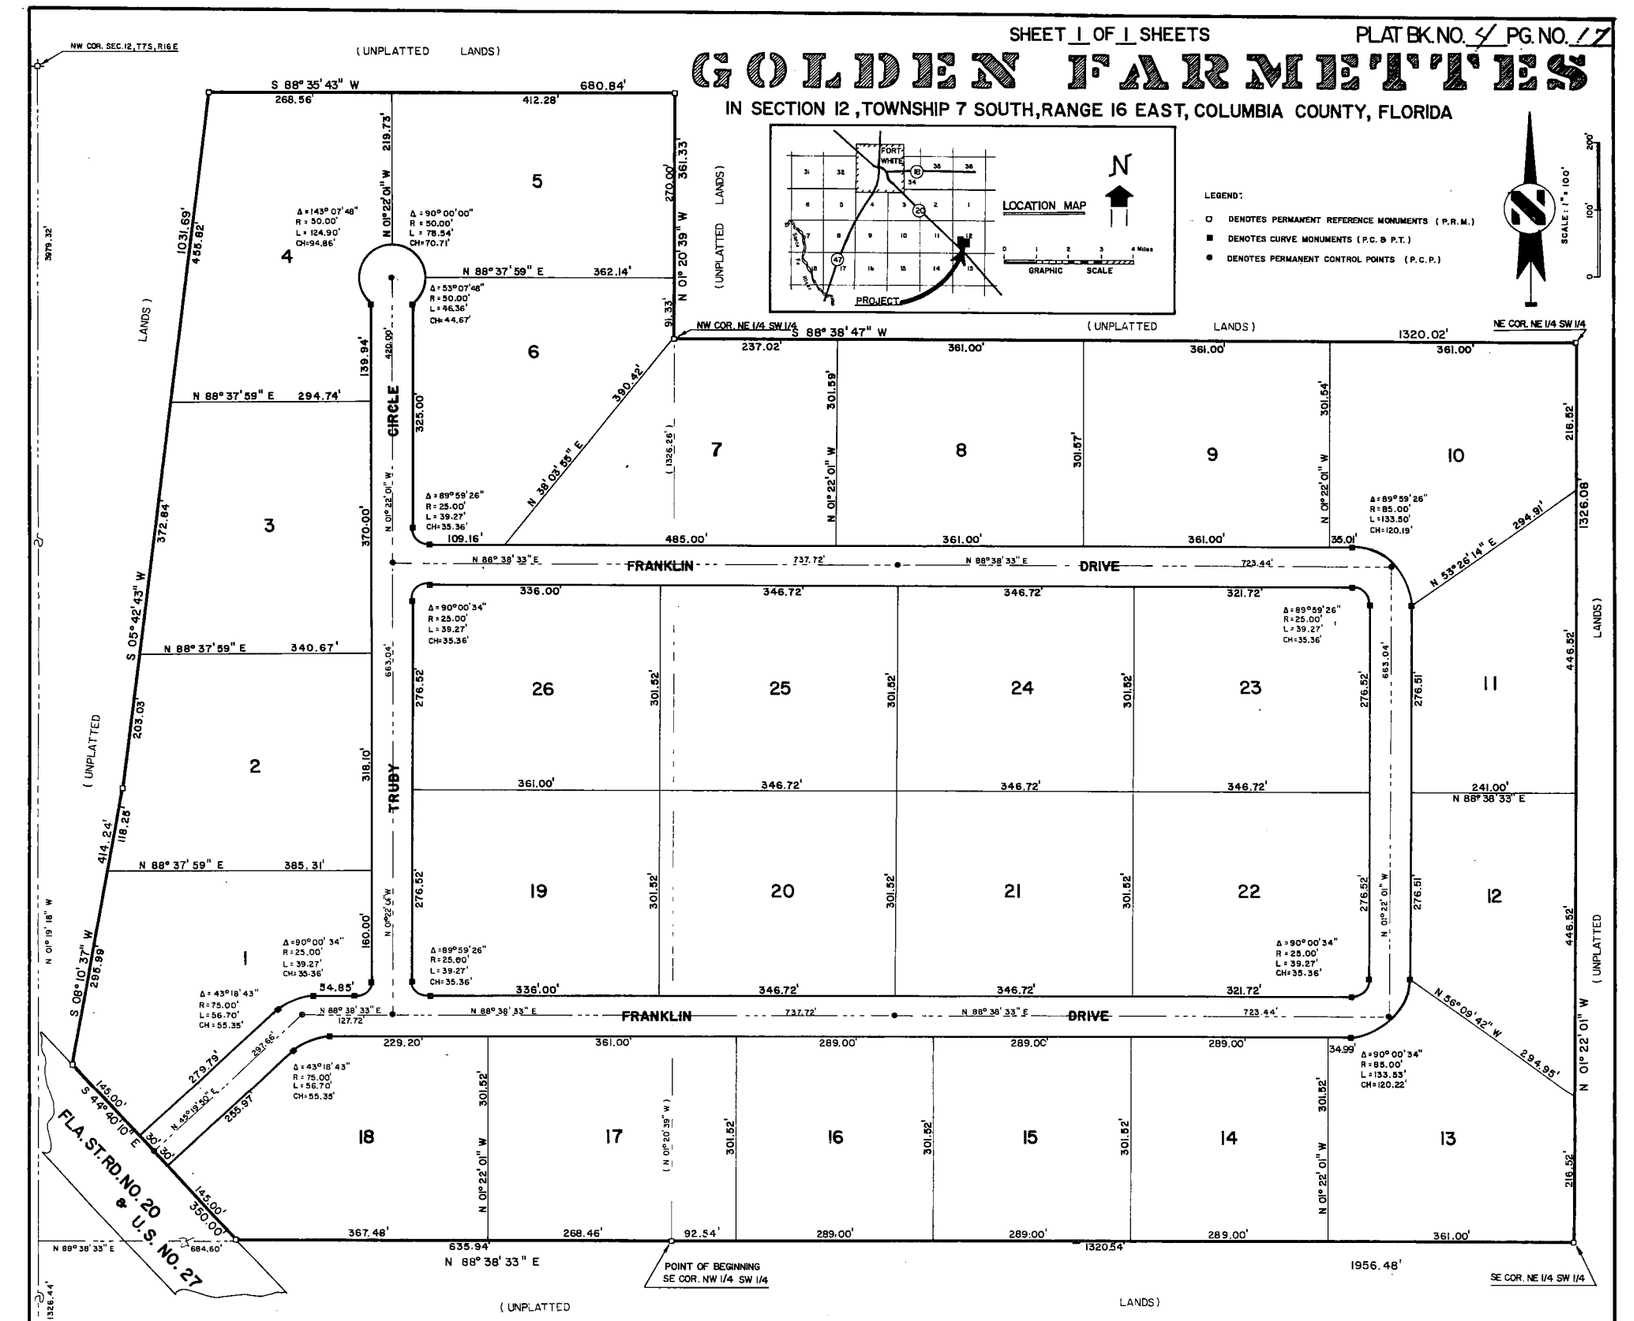

DESCRIPTION:

BEING THE NORTHEAST 1/4 OF THE SOUTHWEST 1/4 OF SECTION 12, T 7S, R16E AND ALSO; COMMENCING AT THE SOUTHEAST CORNER OF THE NORTHWEST 1/4 OF THE SOUTHWEST 1/4 OF SECTION 12, T7S, R16E FOR THE POINT OF BEGINNING, AND RUN ON EAST LINE OF SAID NORTHWEST 1/4 OF SOUTHWEST 1/4, N 01° 20' 39" W, 1687.59 FEET; THENCE RUN S 88° 35' 43" W, 680.84 FEET; THENCE RUN S 05° 42' 43" W, 1031.69 FEET; THENCE RUN S 08° 10' 37" W, 414.24 FEET TO THE NORTHERLY RIGHT OF WAY LINE OF FLA. ST. RD. NO. 20 AND U. S. RD. NO. 27; THENCE RUN ON SAID RIGHT OF WAY LINE, S 44° 40' 10" E, 350.00 FEET TO THE SOUTH LINE OF SAID NORTHWEST 1/4 OF SOUTHWEST 1/4; THENCE RUN ON THE SAID SOUTH LINE N 88° 38' 33" E, 635.94 FEET TO THE POINT OF BEGINNING. CONTAINING 70.007 ACRES.

DEDICATION:

WE, LOUIS GOLDEN AND WIFE, PEARL GOLDEN, THE UNDERSIGNED, DO HEREBY CERTIFY THAT WE ARE THE OWNERS OF THE PROPERTY SHOWN ON THIS PLAT, AND AS OWNERS, MAKE KNOWN TO ALL MEN BY THESE PRESENT, THAT WE HAVE CAUSED THE LANDS DESCRIBED HEREIN TO BE SUBDIVIDED, LAID OUT AND PLATTED, AND THAT WE HEREBY DEDICATE TO THE PUBLIC, FOREVER, THE STREETS AS SHOWN ON THIS PLAT, GOLDEN FARMETTES.

_____ WITNESS _____ SEAL
LOUIS GOLDEN

_____ WITNESS _____ SEAL
PEARL GOLDEN

ACKNOWLEDGEMENT:

STATE OF FLORIDA:
COUNTY OF GILCHRIST:

I HEREBY CERTIFY THAT ON THIS THE 8th DAY OF May, 1975, BEFORE ME PERSONALLY APPEARED LOUIS GOLDEN AND PEARL GOLDEN WELL KNOWN TO ME AND KNOWN BY ME TO BE THE INDIVIDUALS EXECUTING THE ABOVE DEDICATION AND THAT THE EXECUTION THEREOF IS THEIR FREE AND VOLUNTARY ACT.

MY COMMISSION EXPIRES _____ _____
NOTARY PUBLIC STATE OF FLORIDA

SURVEYOR'S CERTIFICATE:

I HEREBY CERTIFY THAT THIS IS A TRUE AND CORRECT REPRESENTATION OF THE ABOVE DESCRIBED LANDS TO THE BEST OF MY KNOWLEDGE, AND THAT I HAVE PLACED ALL PERMANENT REFERENCE MONUMENTS PRESCRIBED FOR BY CHAPTER 177 OF THE STATE OF FLORIDA STATUTES.

_____
HERBERT C. PARRISH REG. LAND SURVEYOR FLA. CERT. NO. 1251 DATE: MAY 1, 1975

COUNTY COMMISSIONER'S APPROVAL

WE DO HEREBY APPROVE AND ACCEPT THIS PLAT AND THE STREETS DEDICATED HEREIN FOR THE PUBLIC OF COLUMBIA COUNTY, FLORIDA. CHAIRMAN OF THE BOARD _____ DATE: 5-13- 1975

CLERK OF THE CIRCUIT COURT'S APPROVAL:

THIS PLAT HAS BEEN APPROVED AND FILED FOR RECORD IN PLAT BOOK NO. 4, PAGE NO. 17, OF THE PUBLIC RECORDS OF COLUMBIA COUNTY, FLORIDA THIS THE 30th DAY OF June 1975

W. E. Gomon
CLERK OF CIRCUIT COURT

Plat 4 17