Plat Book 4
Page 6

HI-DRI ACRES UNIT 1

IN

SECTION 15, TOWNSHIP 5 SOUTH, RANGE 16 EAST
COLUMBIA COUNTY, FLORIDA

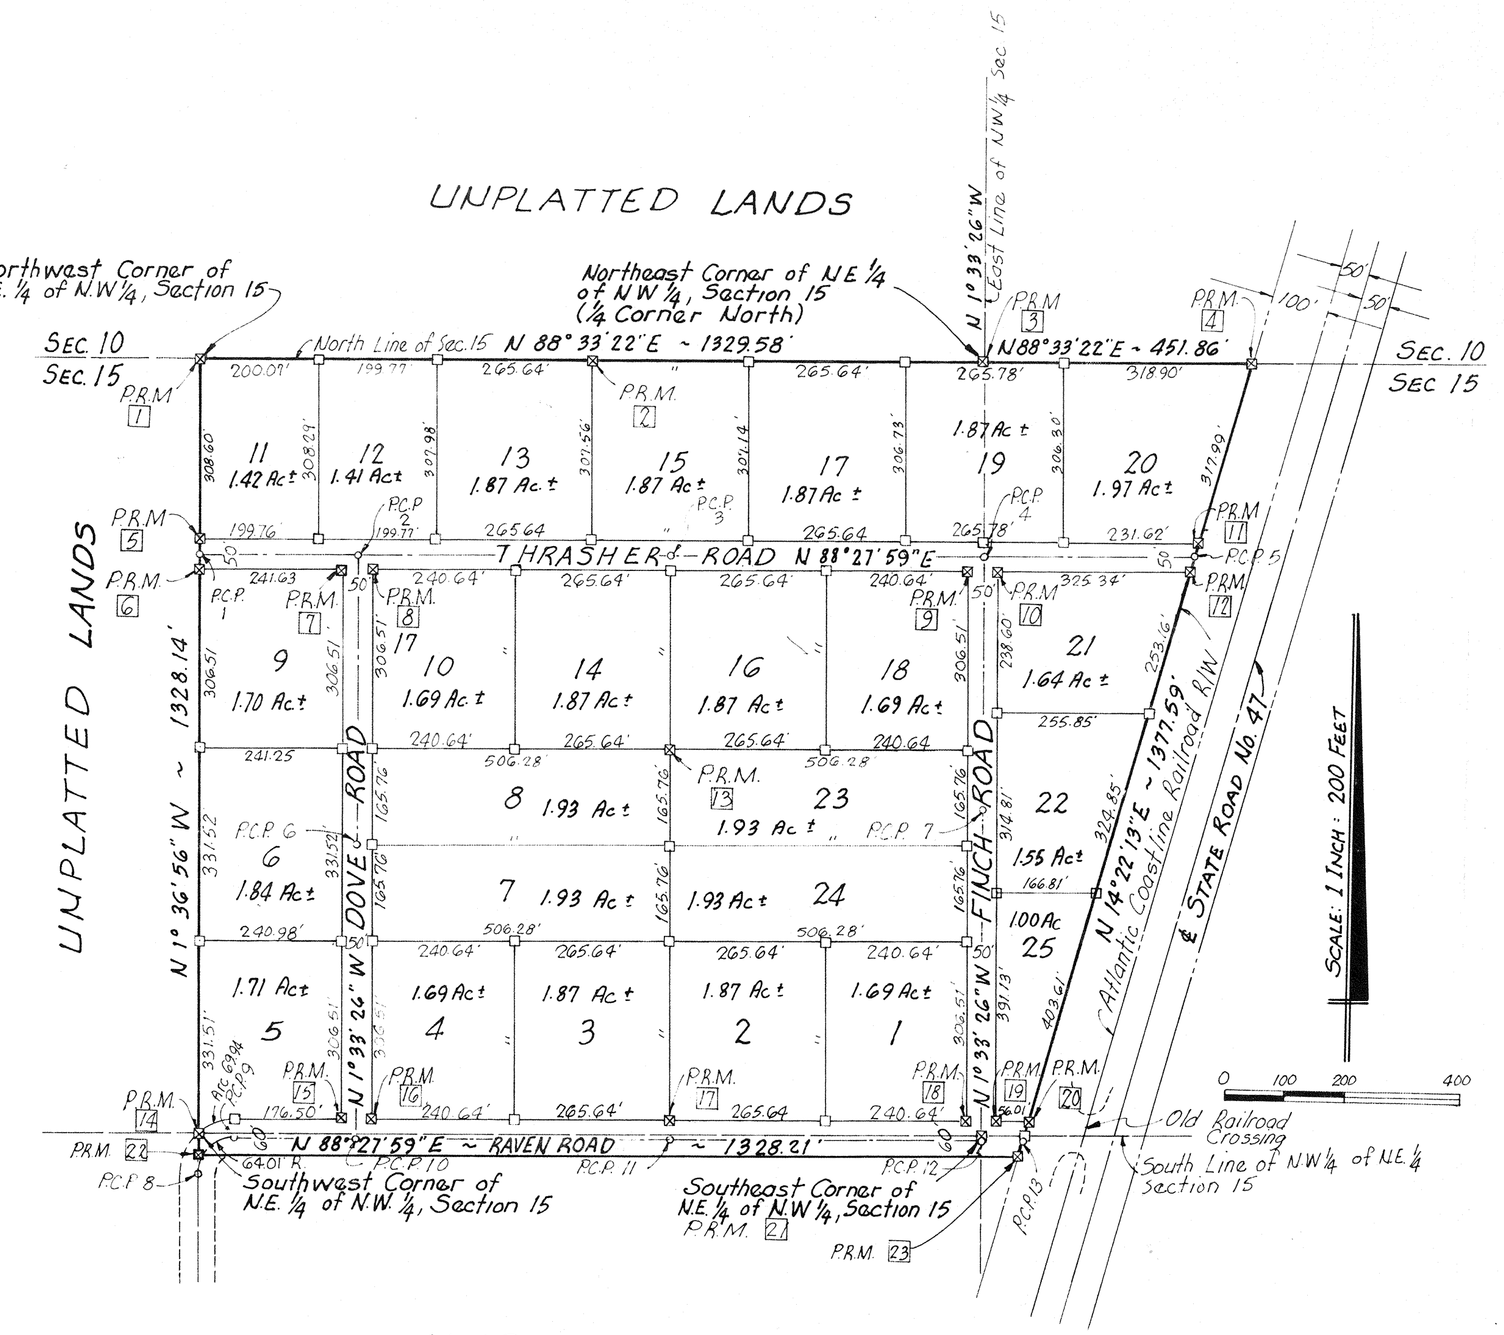

DESCRIPTION:

The Northeast 1/4 of the Northwest 1/4 and that part of the Northwest 1/4 of the Northeast 1/4 lying West of the Atlantic Coastline Railroad Right-of-Way, and also the North 35 feet of the Southeast 1/4 of the Northwest 1/4 and the North 35 feet of the Southwest 1/4 of the Northeast 1/4 lying West of the Atlantic Coastline Railroad Right-of-Way, all in Section 15, Township 5 South, Range 16 East, Columbia County, Florida.

LEGEND:

1. ⊠ = 4"X4" Concrete P.R.M. with Brass Cap, stamped L.L. LEE & ASSOCIATES with Surveyor's Registration Number and Date and P.R.M. Number.
2. □ = 4"X4" Concrete Monument with Brass Cap, Stamped L.L. LEE & ASSOCIATES, INC., with Surveyor's Registration Number and Date and Lot Number.
3. ○ = Permanent Control Point 4"X4" Concrete Monument with Cap stamped P.C.P., with Surveyor's Registration Number and P.C.P. Number.
4. Bearings based on prior survey in this area. See Plat B-15-34, dated 2-15-73.
5. Boundry based on prior surveys of record.

CERTIFICATE OF CLERK:

File No. _____

I HEREBY that I have examined the forgoing plat and find that it complies in form with Chapter 177, Florida Statues, and was filed for Record this 21st day of SEPT. A.D. 1973 in Plat Book 4 Page 6 of the Public Records of Columbia County, Florida.

W. E. Crews
Clerk of Circuit Court in and for
Columbia County, Florida.

APPROVED BY BOARD OF COUNTY COMMISSIONERS, COLUMBIA COUNTY FLORIDA.

Signed: _____, Chairman
Attest: _____, Clerk
Date: _____

DEDICATION:

Know all men present that the BONA FIRMA CORPORATION, a Florida corporation, as owners, and THE STATE EXCHANGE BANK, as mortgagee have caused the lands herein described to be surveyed laid out, subdivided, and platted to be known as HI-DRI ACRES UNIT 1, and that the streets and roads as shown are hereby dedicated to the public, in witness thereof the said BONA FIRMA CORPORATION and THE STATE EXCHANGE BANK have caused these present to be signed in its names by its officials and its corporate seals to be affixed.

WITNESS: _____

WITNESS: _____

THE STATE EXCHANGE BANK
By: _____
Its VICE PRESIDENT
Attested: _____
Its ASSISTANT CASHIER
Date: _____

BONA FIRMA CORPORATION, A Florida Corporation
By: _____
Its PRESIDENT
Attested: _____
Its SECRETARY
Date: _____

ACKNOWLEDGEMENT

I HEREBY CERTIFY on this 20th Day of _____, 1973 before me personally appeared LENVIL H. DICKS and JULIA R. DICKS respectively PRESIDENT and SECRETARY of BONA FIRMA CORPORATION, a Florida corporation and CLIFFORD L. CURRIE and DONALD A. WILLIAMS respectively VICE PRESIDENT and ASSISTANT CASHIER of THE STATE EXCHANGE BANK, a Florida banking corporation to me known to be the individuals and officers described in and who excuted the foregoing dedication and severally acknowledged the execution thereof to be their free act and as such officers thereunto duly authorized and that the official seals of said corporations are dully affixed thereto and said dedication is the act and deed of said corporations.

Witness My hand and official seal at _____, State of Florida this 20th Day of _____, 1973.

_____
NOTERY PUBLIC, STATE OF FLORIDA
MY COMISSION EXPIRES

SURVEYOR'S CERTIFICATION

I HEREBY CERTIFY that I am a duly authorized Land Surveyor and that a Survey of the lands hereon described has been made under my responsible direction and supervision and subdivided as shown on this plat and that Permanent Reference Monuments and Permanent Control Points have been placed according to Chapter 177, Florida Statues; Plat being a true and correct representation of said Survey.

Signed: _____
LONNIE L. LEE, R.L.S.
Fla. Reg. Cert. No. 1950
Date: September 19, 1973

FILED FOR RECORD THIS
_____ DAY OF _____ A.D. 19__
RECORDED IN _____
BOOK _____ PAGE _____
W. E. CREWS, Clerk of Circuit Court
Columbia County, Florida
By _____
Deputy Clerk

FILE NO. 73-8197
RECORDED
BOOK 4 PAGE 6
1973 SEP 21 AM 3:19
W. E. Crews
CLERK OF CIRCUIT COURT
COLUMBIA COUNTY, FLORIDA