HIGHLAND ESTATES

COLUMBIA COUNTY, FLA.

A Replat of Golf Club Heights
as recorded in the Public Records of Columbia County
in Plat Book 1, Page 25

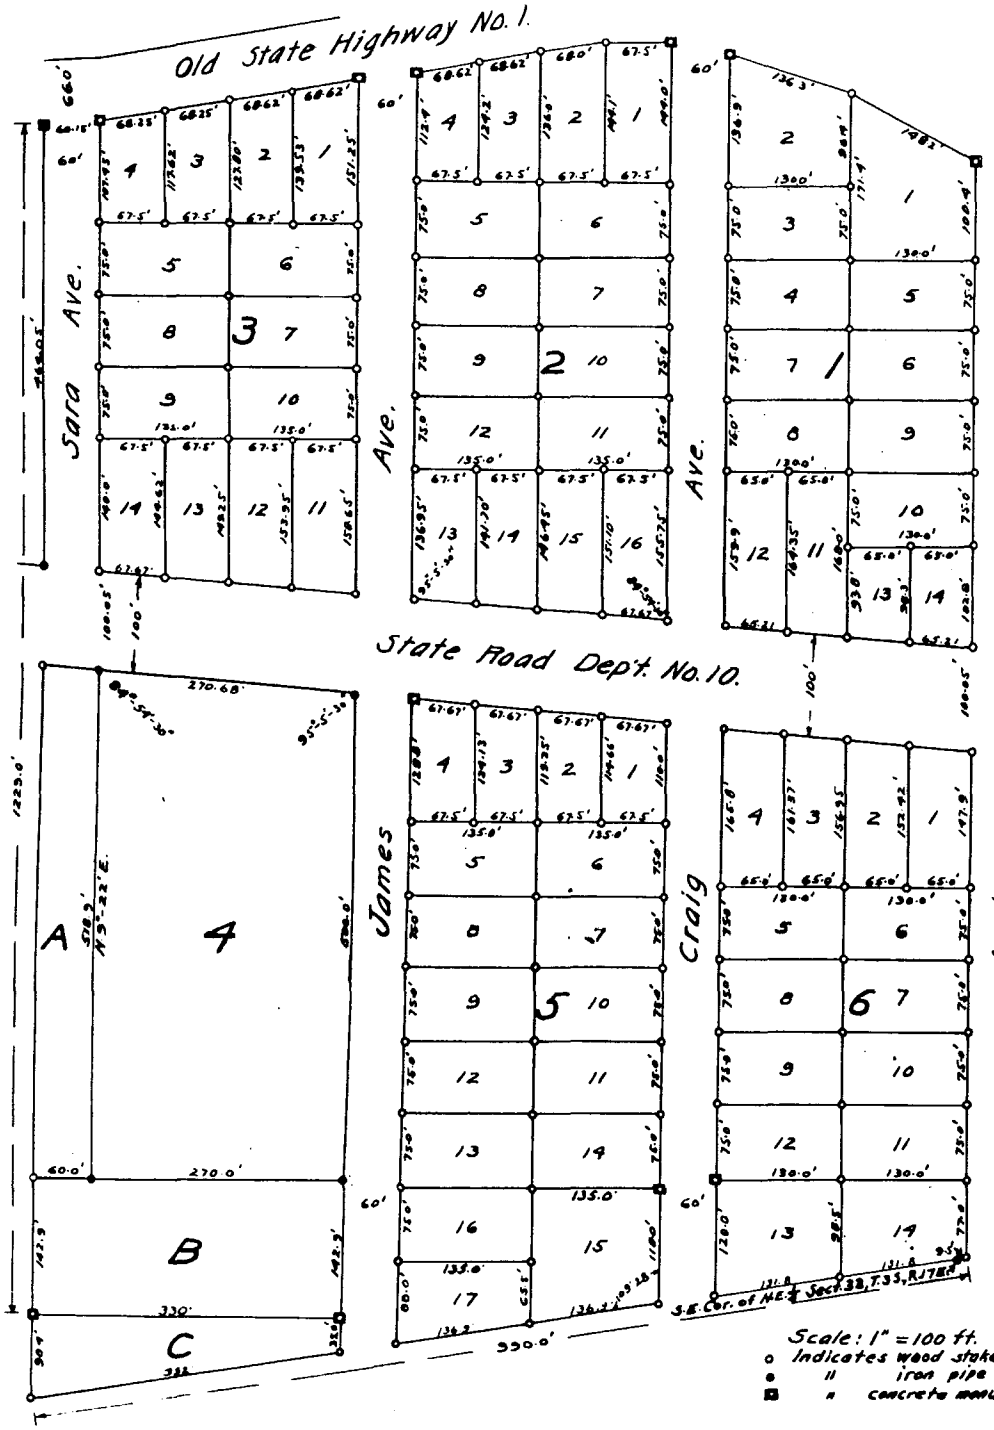

Description:
All of the S.E.¼ of the N.E.¼, less 10 acres on the West side thereof lying South of the old right-of-way of State Highway No. 1, in Sect. 33, Twp. 3 South, Range 17 East.

Dedication:
We do hereby certify that we are the owners of the above-described property, and hereby dedicate to the public forever the streets shown on this plat.

Freddie McDougs Witness Finley Moore Seal.
Mary Robert Witness Sara A Moore Seal.

State of Florida
County of Columbia:

I do hereby certify that on this day personally appeared before me Finley Moore and his wife Sara A Moore the persons described in and who executed this instrument and severally acknowledged the execution thereof to be their free and voluntary act for the uses and purposes therein expressed, and the said Sara A Moore wife of the said Finley Moore, on examination taken and made separately from her husband acknowledged that she made herself party to the said instrument for the purpose therein expressed and that she executed the same freely and voluntarily and without any compulsion, constraint, apprehension, or fear from her husband.

Witness my hand and official seal this 31st day of June 1947.

Mary Robert Notary Public

My commission expires May 5 1949

I hereby certify that this is a correct representation of the above-described property and subdivision thereof and that permanent reference monuments have been set as required by law and shown on this plat.

Perry C. McGriff Surveyor
Perry C. McGriff, Fla. Cert. No. 509.

Approved by the County Commissioners

W W Parkerson Chairman
Hugh B Swearingen Clerk

Date: July 1st 1947

Plat No. 1373
Recorded July 9th 1947
Book 2 Page 114
Hugh B Swearingen Clerk