KNOW ALL MEN BY THESE PRESENTS, that Martha Koon (Owner) has caused the lands embraced in this plat to be surveyed, laid out and platted, to be known as Koon's Subdivision and that the STREETS, the AVENUES, or the PARKS, are hereby dedicated to the PUBLIC.

1) A. Foster Stevens   Martha Koon
2) Clemma I. Goodell
Witnesses

KOON'S SUBDIVISION of FORT WHITE, COLUMBIA COUNTY, FLORIDA.

Legal Description

A subdivision [illegible] being in the City of Fort White, Columbia County, Florida & more particularly described as follows: [illegible] of the [illegible] Range 16 E. [illegible] of Jordan [illegible] White, running [illegible] to the [illegible] corner of the [illegible] thence [illegible] feet [illegible] N 86°-30 E [illegible] to the point of beginning.

Koon's S/D.
Ft White

[illegible] CERTIFICATE [illegible]

I hereby certify [illegible] [illegible] is a correct [illegible] [illegible] law, are [illegible] in accordance with the above [illegible]

Signed this 20th Feb. [illegible] 1926

[illegible] G.V. Downing

00-00-00-14484-000
34-6S-16

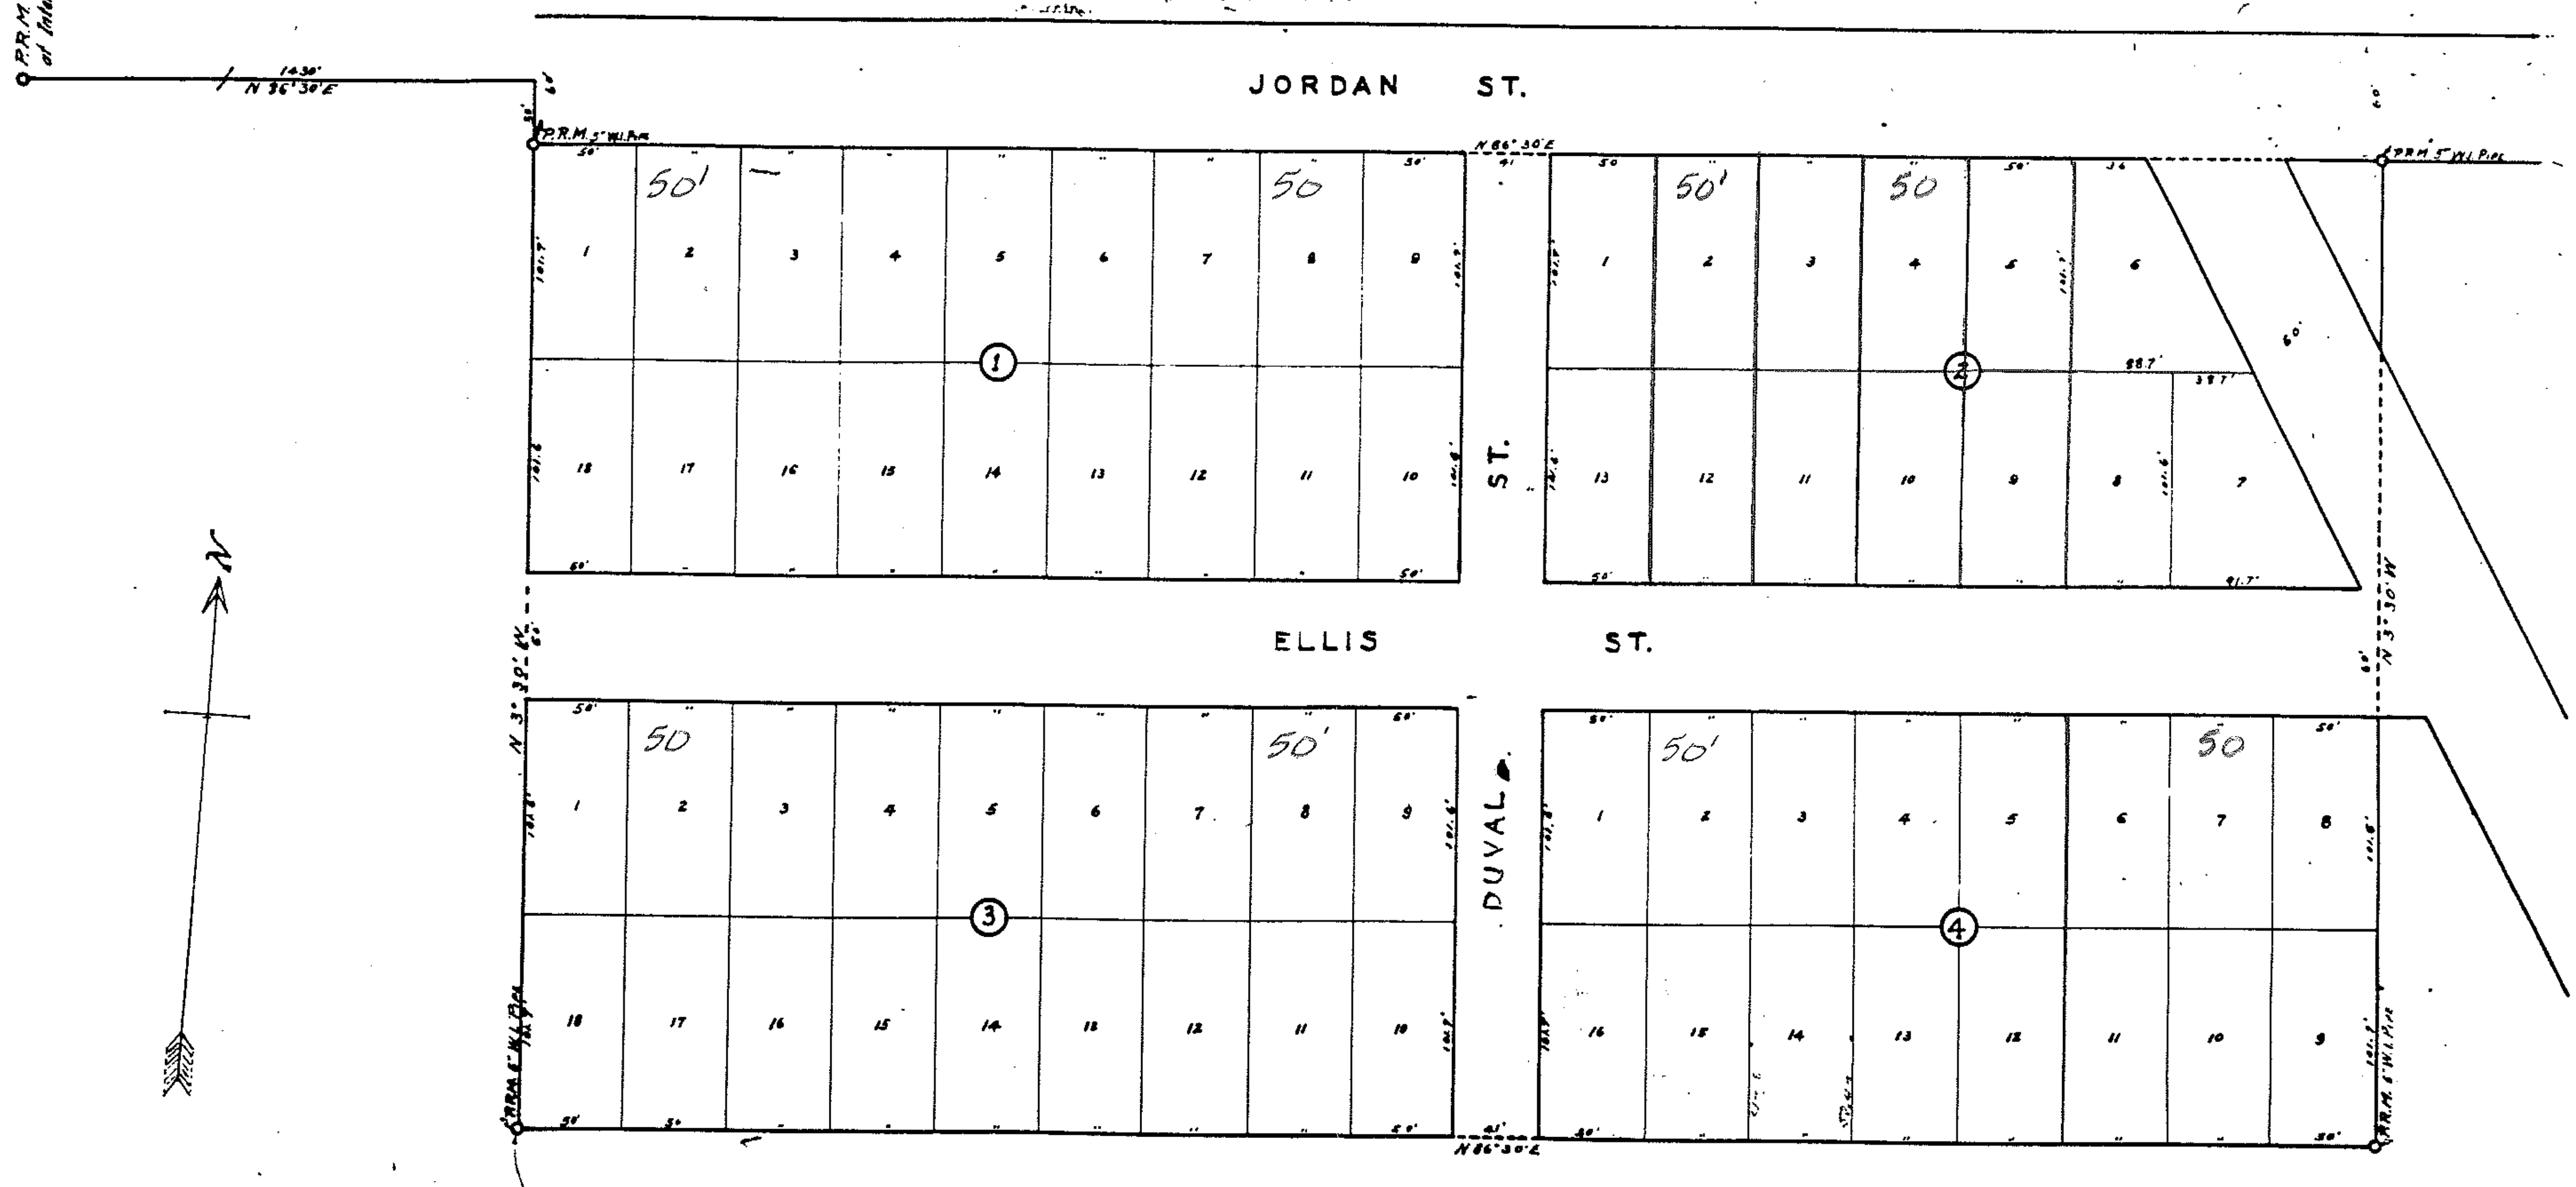

PLAT ACCEPTED & APPROVED
This ___ day of ___ 1926
Board of County Commissioners.
1. [illegible]
2. J. Gorrey
3. F.E. Gottree
4. William Wilt

[illegible] of NW¼ of T6-S, R-16E

STATE of FLORIDA
COLUMBIA COUNTY