approved as shown on the
Plat hereon delinated.

, Chairman

S., Clerk

A. 1945

19-5

and that Permenant Reference Monuments
has been placed as indicated on
with

32-35-17 SE 1/4

ke City.

Gelberg's Replat
of Blocks 1, 2, 3, 6, 7, 8 & 9
Oak Park s/d

00-00-00-13393-000
00-00-00-13410.002

surveyor

Known all men by these Present
that Leo J. Gelberg, A Widower,
owner has caused the lands
embraced in this Plat to be
Surveyed, laid out and platted
to be known as Gelberg's Replat
of Blocks 6-7-8 And 9 of
OAK PARK and the streets
are hereby dedicated to the Public.

Signed _____
Witnesses _____

62

GELBERG'S REPLAT OF BLOCKS 4 & 5 OAK PARK

CITY COMMISSION APPROVAL
The Replat of Blocks 4 And 5 of OAK PARK is hereby approved as shown on Plat hereon delinated.
Signed _____ Mayor
Attest _____ Clerk
Date _____ 1946

COUNTY COMMISSION APPROVAL
The Replat of Blocks 4 And 5 of OAK PARK is hereby approved as shown on the Plat hereon delinated.
Signed _____ Chairman
Attest _____ Clerk
Date _____ 1947

SURVEYORS CERTIFICATE
I hereby certify that I am a duly authorized land surveyor and that a survey of the land hereon platted was made under my direction and that the plat is a true and accurate representation of the lands surveyed and that permenent Reference Monuments has been placed as indicated and in accordance with the law.

Signed _____
Surveyor
Certificate No. 439
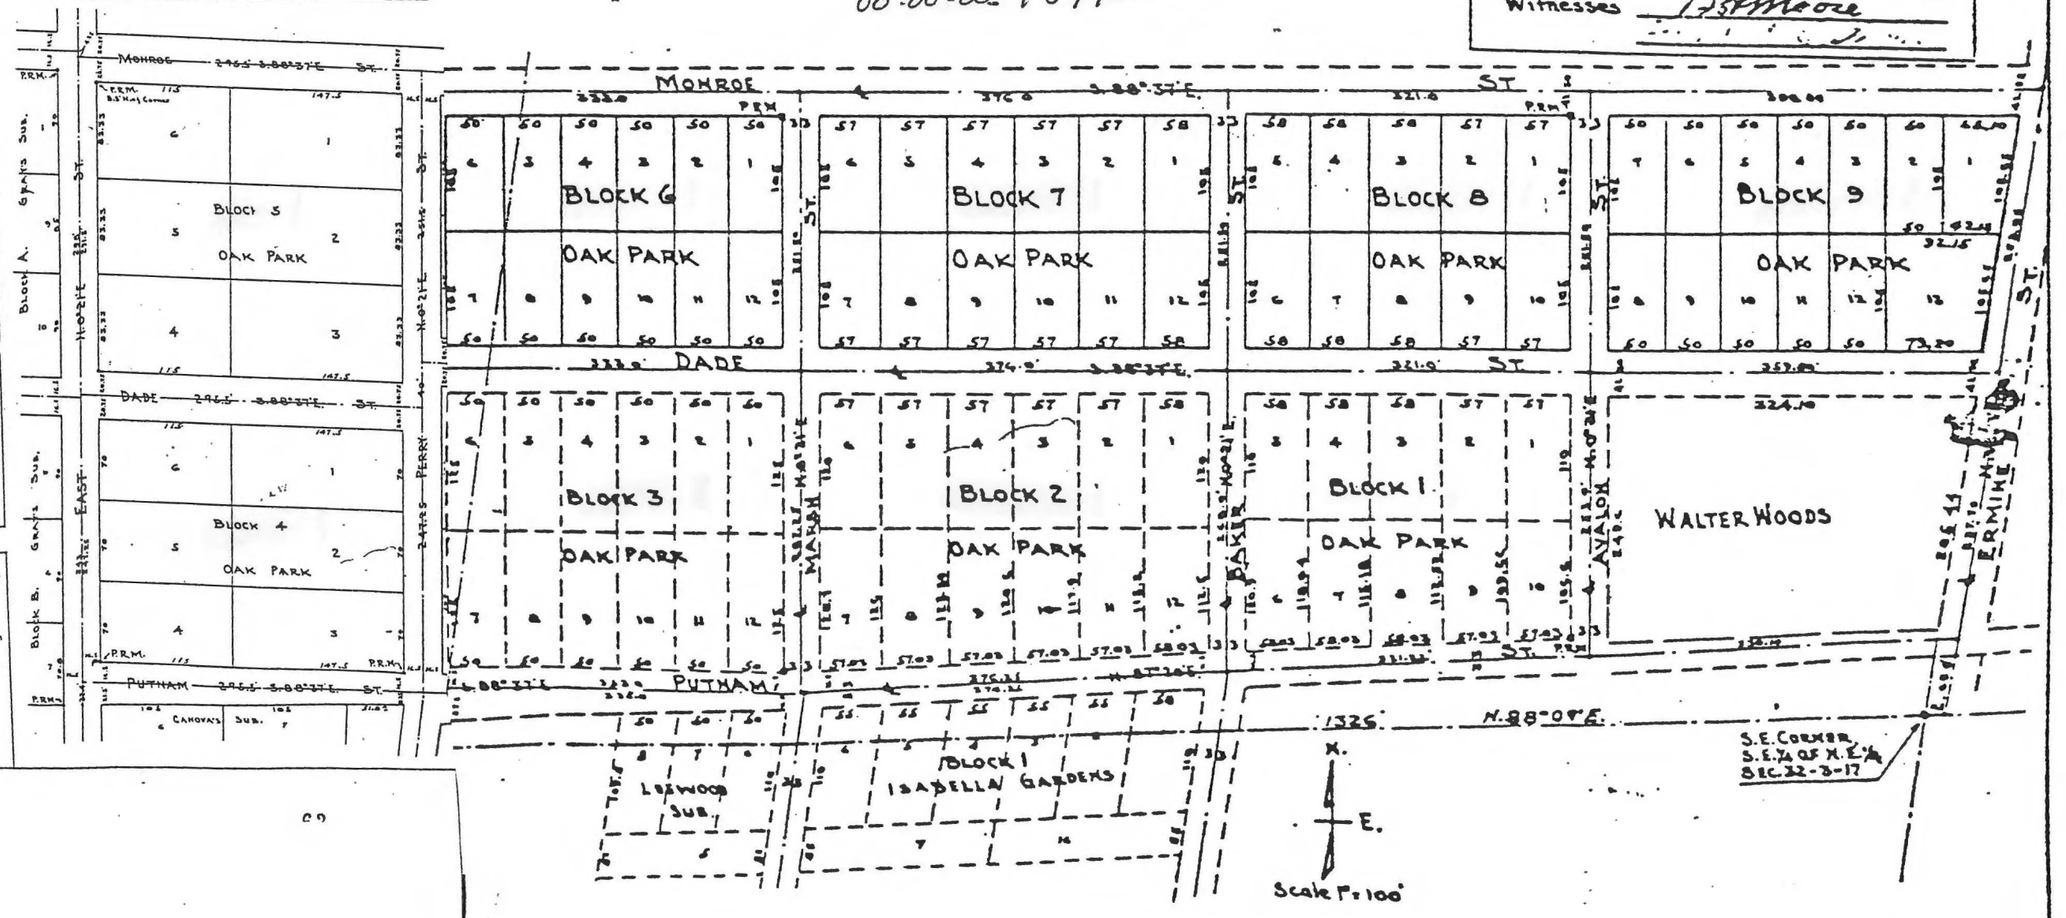
Date May 7, 1946