Trim Here

BOOK 2 PG 32

A SUBDIVISION OF A PART OF BLOCK 309, WESTERN DIVISION, CITY OF LAKE CITY, FLORIDA

DESCRIPTION:-

Begin at the Northwest Corner of Section 32, Township 3-South, Range 17-East, Tallahassee Meredian and run thence North 6°58' East 45.75 feet; thence North 89°07' East 420 feet; thence South 0°53' East 209.50 feet; thence South 89°07' West 448.37 feet; thence N.6°58' East 165.63 feet to POINT OF BEGINNING.

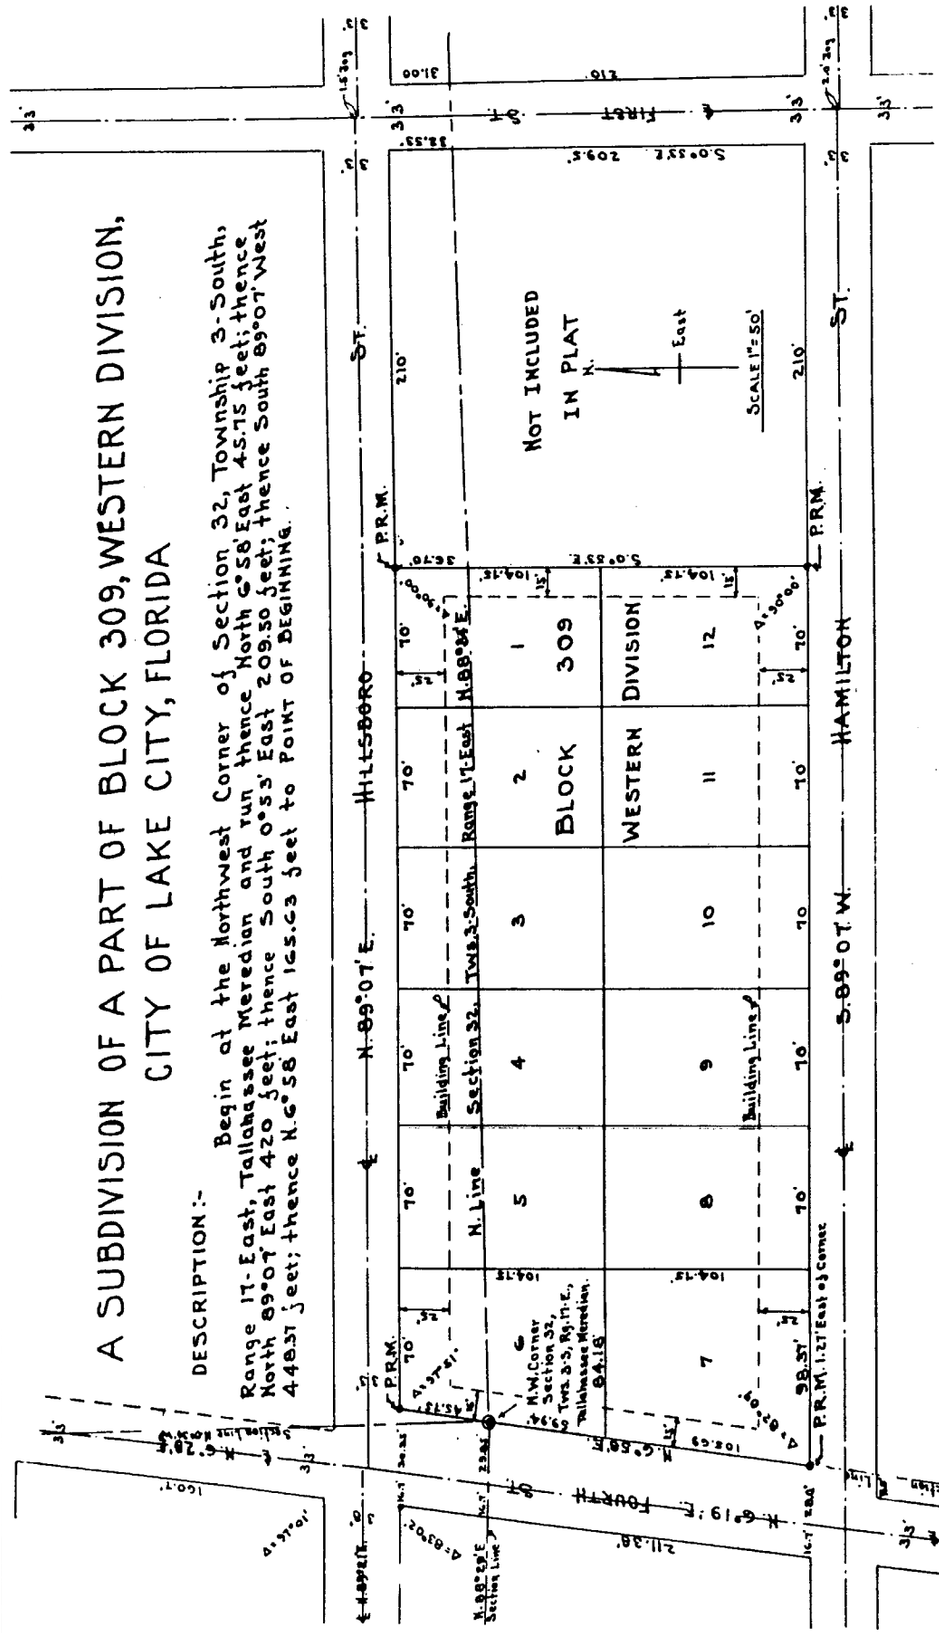

DEDICATION

Know all men by these present, that Columbia County Properties, Incorporated, a Florida corporation, owners, have caused the lands on this plat to be Surveyed, Laid out and Platted to be known as a subdivision of a part of Block 309, Western Division, City of Lake City, Florida. In witness whereof, the said Columbia County Properties, Incorporated has caused these presents to be signed in its name by its President, and its corporate seal to be affixed, attested by its Secretary, this the 2nd day of May A.D. 1960

Attest: _____ Secretary

Signed: _____ President

ACKNOWLEDGMENT

State of Florida,
County of Columbia

I hereby certify, that on this ___ day of _____ A.D. 19__, before me personally appeared _____ and _____, respectively President and Secretary of Columbia County Properties, Inc., a corporation under the laws of the State of Florida, to me known to be the individuals and officers described in and who executed the foregoing dedication and severally acknowledged the execution thereof to be their free act and deed as such officers thereunto duly authorized; and that the official seal of said Corporation is duly affixed thereto, and the said dedication is the act and deed of said Corporation.

WITNESSED my signature and official seal at Lake City, State of Florida the day and year last aforesaid

_____ Notary Public State of Florida

My Commission Expires on the 2 day of Sept A.D. 1960

SURVEYORS CERTIFICATE

I hereby Certify that I am a registered Land Surveyor and that the plat hereon delinated, was made under my direction and that the plat is a true and correct representation of the lands Platted and that Permanent Reference Monuments have been Placed as indicated on the plat and in Compliance with the Laws.

Marcel Mazeau

Land Surveyor, State of Florida, Certificate No. 184

Approved By County Commission, Columbia County, Florida	Approved By City Commission, Lake City, Florida
Date: _____	Date: _____
Signed: _____ Chairman	Signed: _____ Mayor Commissioner
Attest: _____ Clerk	Attest: _____ Clerk