PINEMOUNT VILLAGE

A SUBDIVISION OF THE SOUTH 800.0 FEET OF THE SW1/4 OF THE SW1/4, SECTION 34, TOWNSHIP 3 SOUTH, RANGE 16 EAST, COLUMBIA CO., FLA.

66-2502
15d
Oct 3 66 78
PLAT
Linda Tompkins

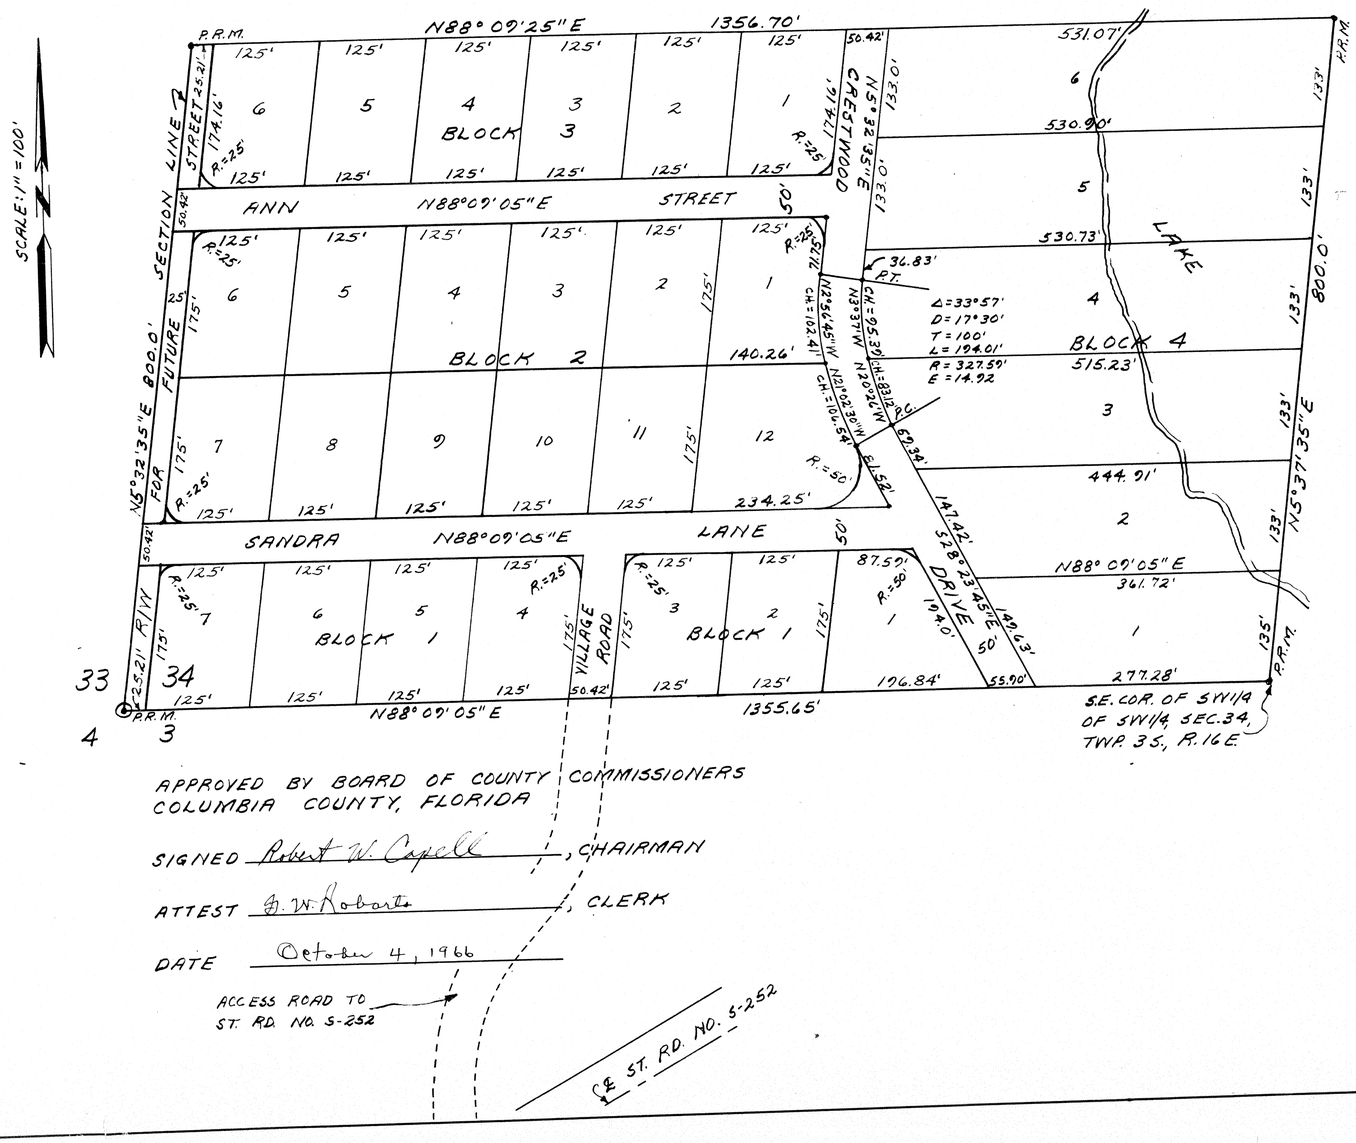

APPROVED BY BOARD OF COUNTY COMMISSIONERS
COLUMBIA COUNTY, FLORIDA

SIGNED Robert W. Capell, CHAIRMAN

ATTEST D. W. Roberts, CLERK

DATE October 4, 1966

DESCRIPTION:

THE SOUTH 800.0 FEET OF THE SW1/4 OF THE SW 1/4, SECTION 34, TOWNSHIP 3 SOUTH, RANGE 16 EAST, COLUMBIA COUNTY, FLORIDA

DEDICATION:

KNOW ALL MEN BY THESE PRESENT THAT EDWIN DRISKELL AND JUANITA R. DRISKELL, HIS WIFE, HAVE CAUSED THE LANDS HEREON DESCRIBED TO BE SURVEYED, LAIDOUT, SUBDIVIDED, AND PLATTED TO BE KNOWN AS "PINEMOUNT VILLAGE SUBDIVISION," AND DEDICATE THE STREETS TO THE USE OF THE PUBLIC.

WITNESS Nelda N Woodard SIGNED Edwin Driskell

WITNESS Sylvester A. Woodard SIGNED Juanita R Driskell

ACKNOWLEDGEMENT:
STATE OF FLORIDA:
COUNTY OF COLUMBIA:

ON THIS 29th DAY OF Sept., 1966, PERSONALLY APPEARED BEFORE ME EDWIN DRISKELL AND JUANITA R. DRISKELL, HIS WIFE, TO ME WELL KNOWN AND KNOWN TO ME TO BE THE PERSONS DESCRIBED IN AND WHO EXECUTED THE FOREGOING DEDICATION FOR THE PURPOSES THEREIN EXPRESSED.

WITNESS MY HAND AND OFFICIAL SEAL AT Columbia Co, STATE OF FLORIDA THIS 29th, DAY OF Sept., 1966.

SIGNED Nelda N Woodard
NOTARY PUBLIC, MY COMMISSION EXPIRES March 9th, 1969.

SURVEYORS CERTIFICATE:

I HEREBY CERTIFY THAT I AM A DULY QUALIFIED LAND SURVEYOR AND THAT THE LAND HEREON DESCRIBED HAS BEEN SURVEYED, LAIDOUT, SUBDIVIDED, AND PLATTED AS SHOWN ON THIS PLAT UNDER MY DIRECTIONS AND P.R.M.'S HAVE BEEN SET.

SIGNED G. A. Perkins
G.A. PERKINS, LAND SURVEYOR
FLA. CERT. NO. 1759

3-78

PINEMOUNT VILLAGE

A SUBDIVISION OF THE SOUTH 800.0 FEET OF THE SW1/4 OF THE SW1/4, SECTION 34, TOWNSHIP 3 SOUTH, RANGE 16 EAST, COLUMBIA CO., FLA.

PLAT 3 78
Linda Tompkins

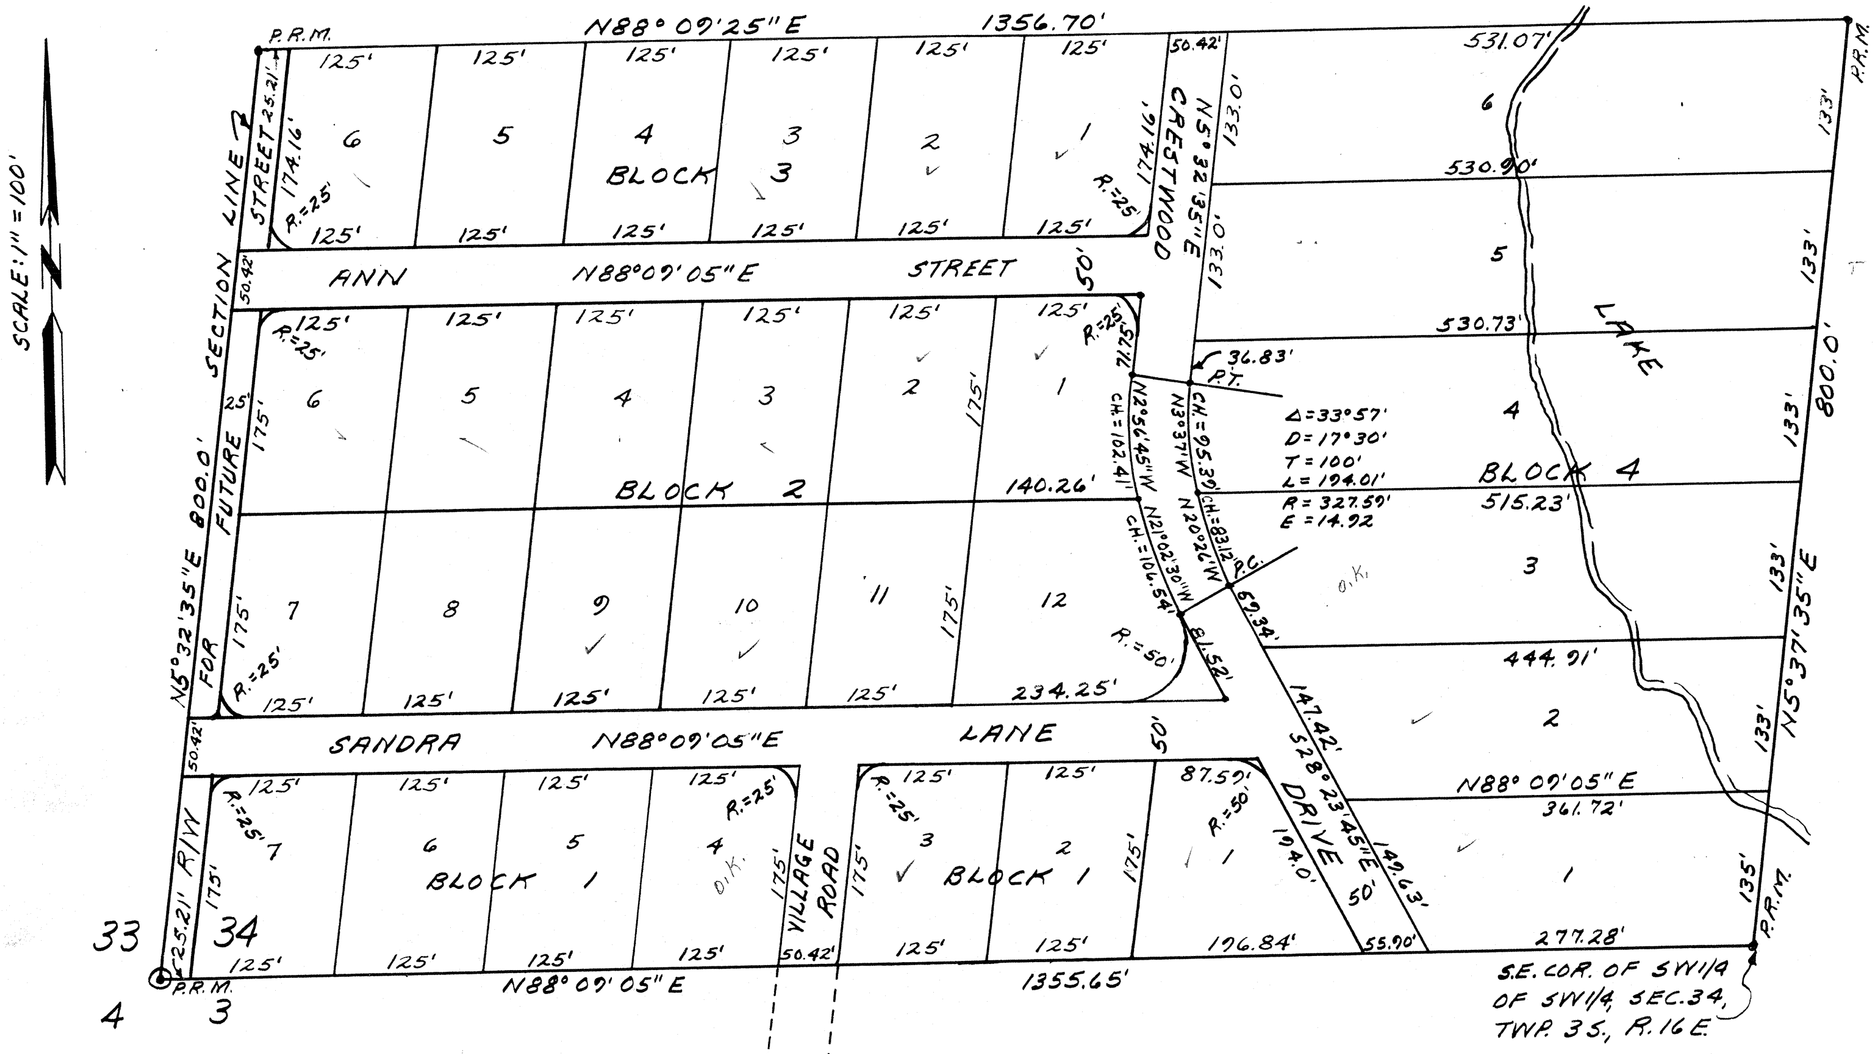

APPROVED BY BOARD OF COUNTY COMMISSIONERS
COLUMBIA COUNTY, FLORIDA

SIGNED Robert W. Capell, CHAIRMAN

ATTEST S. W. Roberts, CLERK

DATE October 4, 1966

DESCRIPTION:

THE SOUTH 800.0 FEET OF THE SW1/4 OF THE SW 1/4, SECTION 34, TOWNSHIP 3 SOUTH, RANGE 16 EAST, COLUMBIA COUNTY, FLORIDA

DEDICATION:

KNOW ALL MEN BY THESE PRESENT THAT EDWIN DRISKELL AND JUANITA R. DRISKELL, HIS WIFE, HAVE CAUSED THE LANDS HEREON DESCRIBED TO BE SURVEYED, LAIDOUT, SUBDIVIDED, AND PLATTED TO BE KNOWN AS "PINEMOUNT VILLAGE SUBDIVISION," AND DEDICATE THE STREETS TO THE USE OF THE PUBLIC.

WITNESS Nelda N. Woodard SIGNED Edwin Driskell

WITNESS Sylvester A. Woodard SIGNED Juanita R. Driskell

ACKNOWLEDGEMENT:
STATE OF FLORIDA:
COUNTY OF COLUMBIA:

ON THIS 29th DAY OF Sept., 1966, PERSONALLY APPEARED BEFORE ME EDWIN DRISKELL AND JUANITA R. DRISKELL, HIS WIFE, TO ME WELL KNOWN AND KNOWN TO ME TO BE THE PERSONS DESCRIBED IN AND WHO EXECUTED THE FOREGOING DEDICATION FOR THE PURPOSES THEREIN EXPRESSED.

WITNESS MY HAND AND OFFICIAL SEAL AT Columbia Co, STATE OF FLORIDA THIS 29th, DAY OF Sept., 1966.

SIGNED Nelda N Woodard
NOTARY PUBLIC, MY COMMISSION EXPIRES March 9th, 1969.

SURVEYORS CERTIFICATE:

I HEREBY CERTIFY THAT I AM A DULY QUALIFIED LAND SURVEYOR AND THAT THE LAND HEREON DESCRIBED HAS BEEN SURVEYED, LAIDOUT, SUBDIVIDED, AND PLATTED AS SHOWN ON THIS PLAT UNDER MY DIRECTIONS AND P.R.M.'S HAVE BEEN SET.

SIGNED G. A. Perkins
G.A. PERKINS, LAND SURVEYOR
FLA. CERT. NO. 1759