VILLA GRANADA

A SUBDIVISION OF A PART OF THE S.W.¼ OF THE N.E.¼ OF SECTION 20, TOWNSHIP 3-SOUTH, RANGE 17-EAST, COLUMBIA COUNTY, FLORIDA.

DESCRIPTION

COMMENCE AT THE S.W. CORNER OF SAID S.W.¼ OF N.E.¼ AND RUN N. 6° 33' W. 189.3 FT., THENCE N. 21° 57' E. 12.7 FT. FOR A POINT OF BEGINNING AND RUN THENCE N. 67° 57' W. 7 FT. THENCE N. 21° 02' E. 1102.5 FT. THENCE S. 68° 43' E. 200 FT. THENCE S. 21° 02' W. 1104.5 FT. THENCE N. 67° 57' W. 193.0 FT. TO POINT OF BEGINNING.

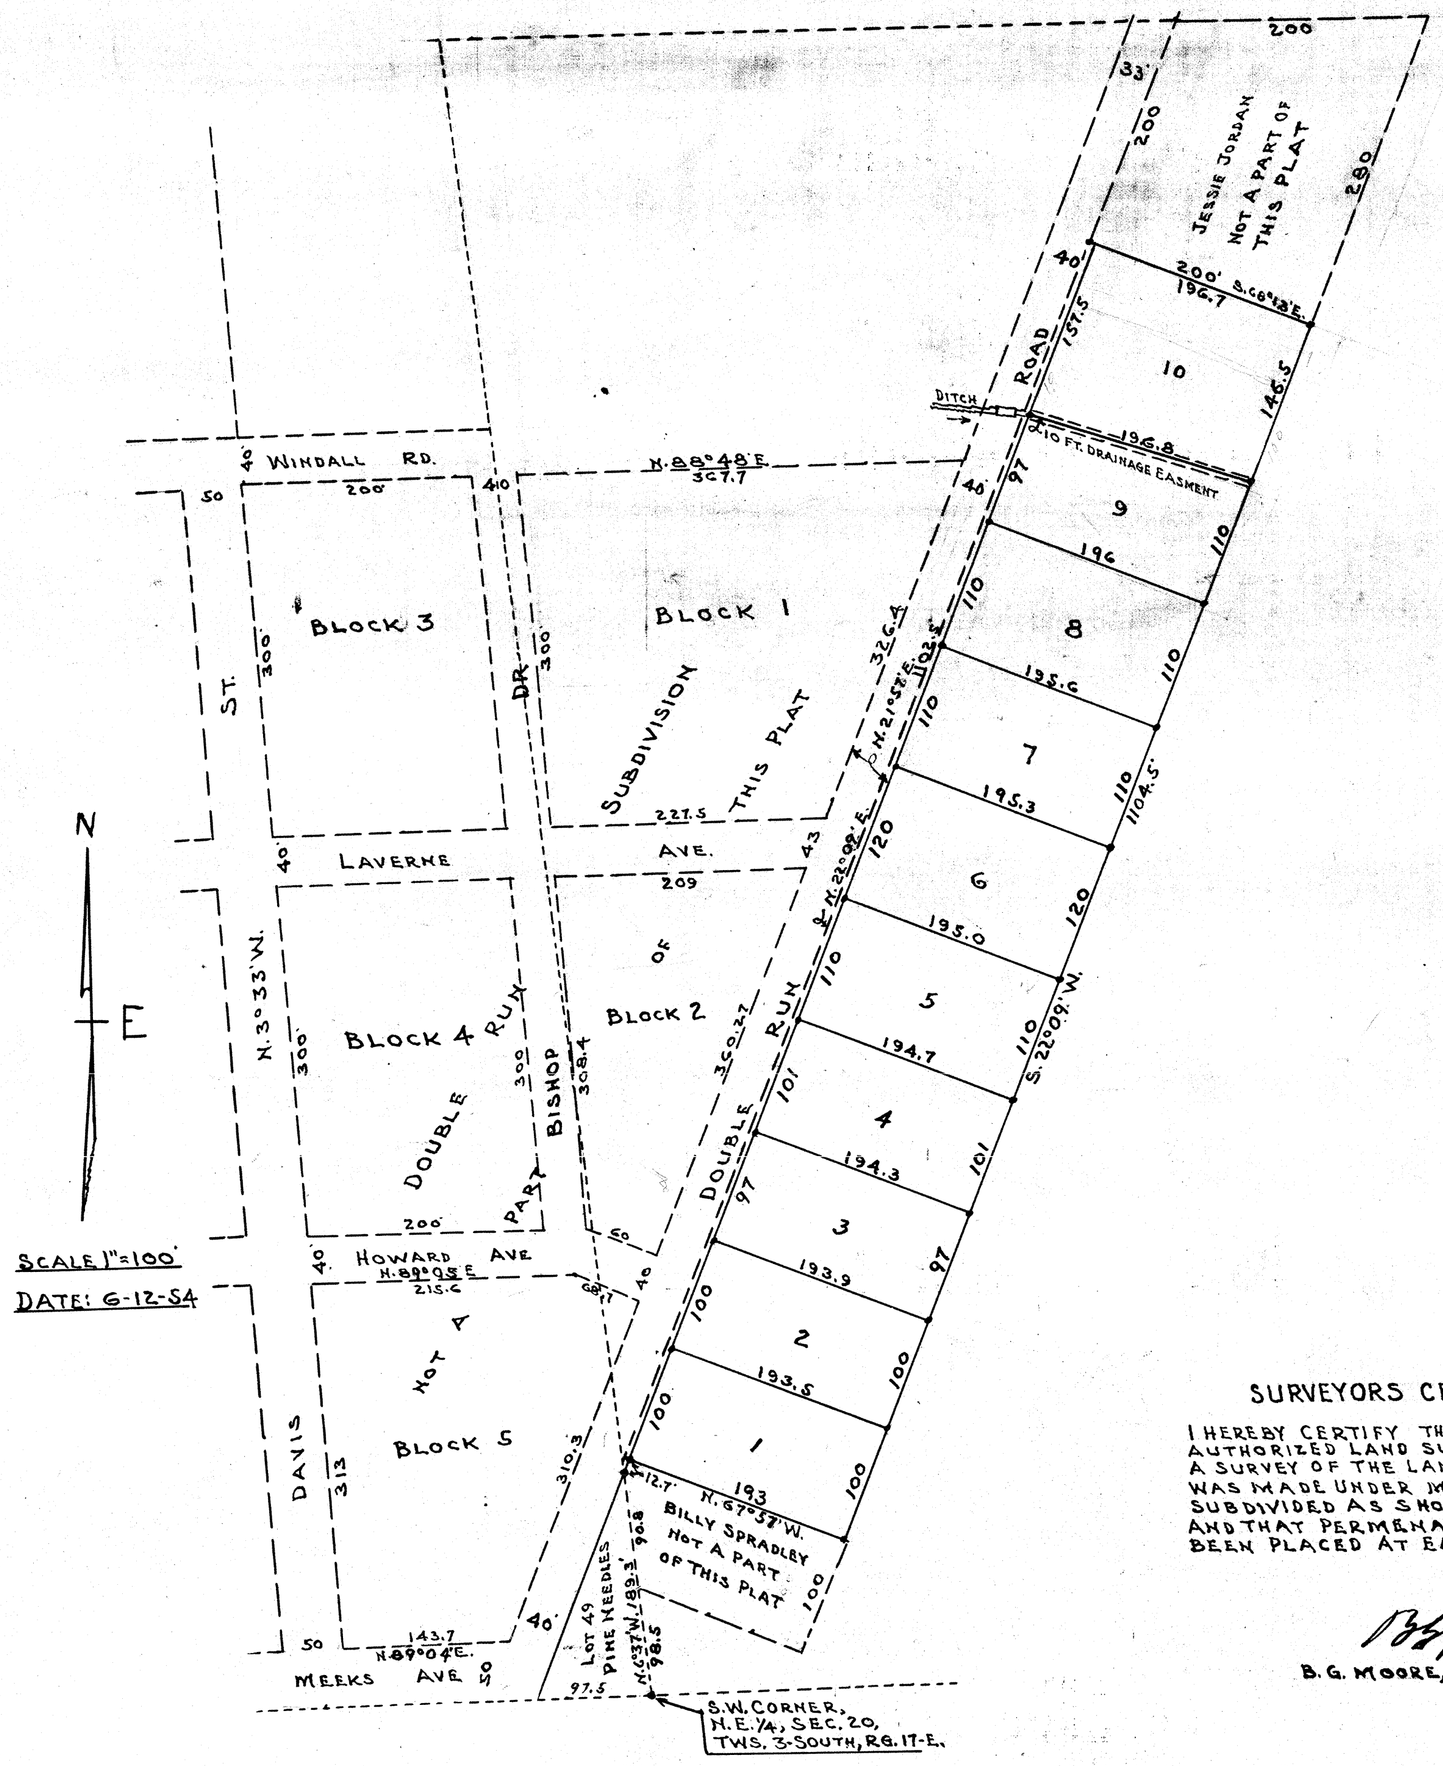

DEDICATION

KNOW ALL MEN BY THESE PRESENT THAT E.J. MIKELL AND ANNIE J. MIKELL, HIS WIFE, OWNERS, HAVE CAUSED THE LANDS EMBRACED IN THIS PLAT TO BE SURVEYED, LAID OUT AND PLATTED TO BE KNOWN AS "VILLA GRANADA" AND THE ROADS AND DRAINAGE EASMENTS ARE HEREBY DEDICATED TO THE PUBLIC.

WITNESSES

SIGNED E.J. Mikell, SEAL — Emma C. Bedford

SIGNED Annie J. Mikell, SEAL — Mildred Wood

ACKNOWLEDGMENT

STATE OF FLORIDA
COUNTY OF COLUMBIA

I HEREBY CERTIFY THAT ON THIS 14TH DAY OF JUNE, A.D. 1954 PERSONALLY APPEARED BEFORE ME, A NOTARY PUBLIC, E.J. MIKELL AND ANNIE J. MIKELL WIFE OF SAID E.J. MIKELL, TO ME WELL KNOWN AND KNOWN TO ME TO BE THE INDIVIDUALS DESCRIBED IN AND WHO EXECUTED THE FOREGOING DEDICATION AND THAT THEY ACKNOWLEDGED BEFORE ME THAT THEY EXECUTED THE SAME FREELY AND VOLUNTARY FOR THE PURPOSES THEREIN EXPRESSED.

I FURTHER CERTIFY THAT THE SAID ANNIE J. MIKELL, WIFE OF SAID E.J. MIKELL, ON A SEPERATE AND PRIVATE EXAMINATION TAKEN AND MADE BY AND BEFORE ME SEPERATE AND APART FROM HER SAID HUSBAND DID ACKNOWLEDGE THAT SHE MADE HERSELF A PARTY TO THE SAID DEDICATION FOR THE PURPOSES THEREIN EXPRESSED AND THAT SHE EXECUTED THE SAID DEDICATION FREELY AND VOLUNTARY AND WITHOUT ANY FEAR, CONSTRAIT, APPREHENSION OR COMPULSION OF OR FROM HER SAID HUSBAND.

WITNESS MY HAND AND OFFICIAL SEAL AT LAKE CITY ON THE LAST AFORESAID DATE.

Emma C. Bedford
NOTARY PUBLIC, STATE OF FLORIDA

SURVEYORS CERTIFICATE

I HEREBY CERTIFY THAT I AM A DULY AUTHORIZED LAND SURVEYOR AND THAT A SURVEY OF THE LANDS PLATTED HEREON WAS MADE UNDER MY DIRECTION AND SUBDIVIDED AS SHOWN ON THE PLAT AND THAT PERMENANT MARKERS HAS BEEN PLACED AT EACH LOT CORNER.

B.G. Moore
B.G. MOORE, LAND SURVEYOR
CER. No. 439

APPROVED BY BOARD OF COUNTY COMMISSIONERS
COLUMBIA COUNTY, FLORIDA

SIGNED [illegible], CHAIRMAN

ATTEST [illegible], CLERK

DATE: [illegible]