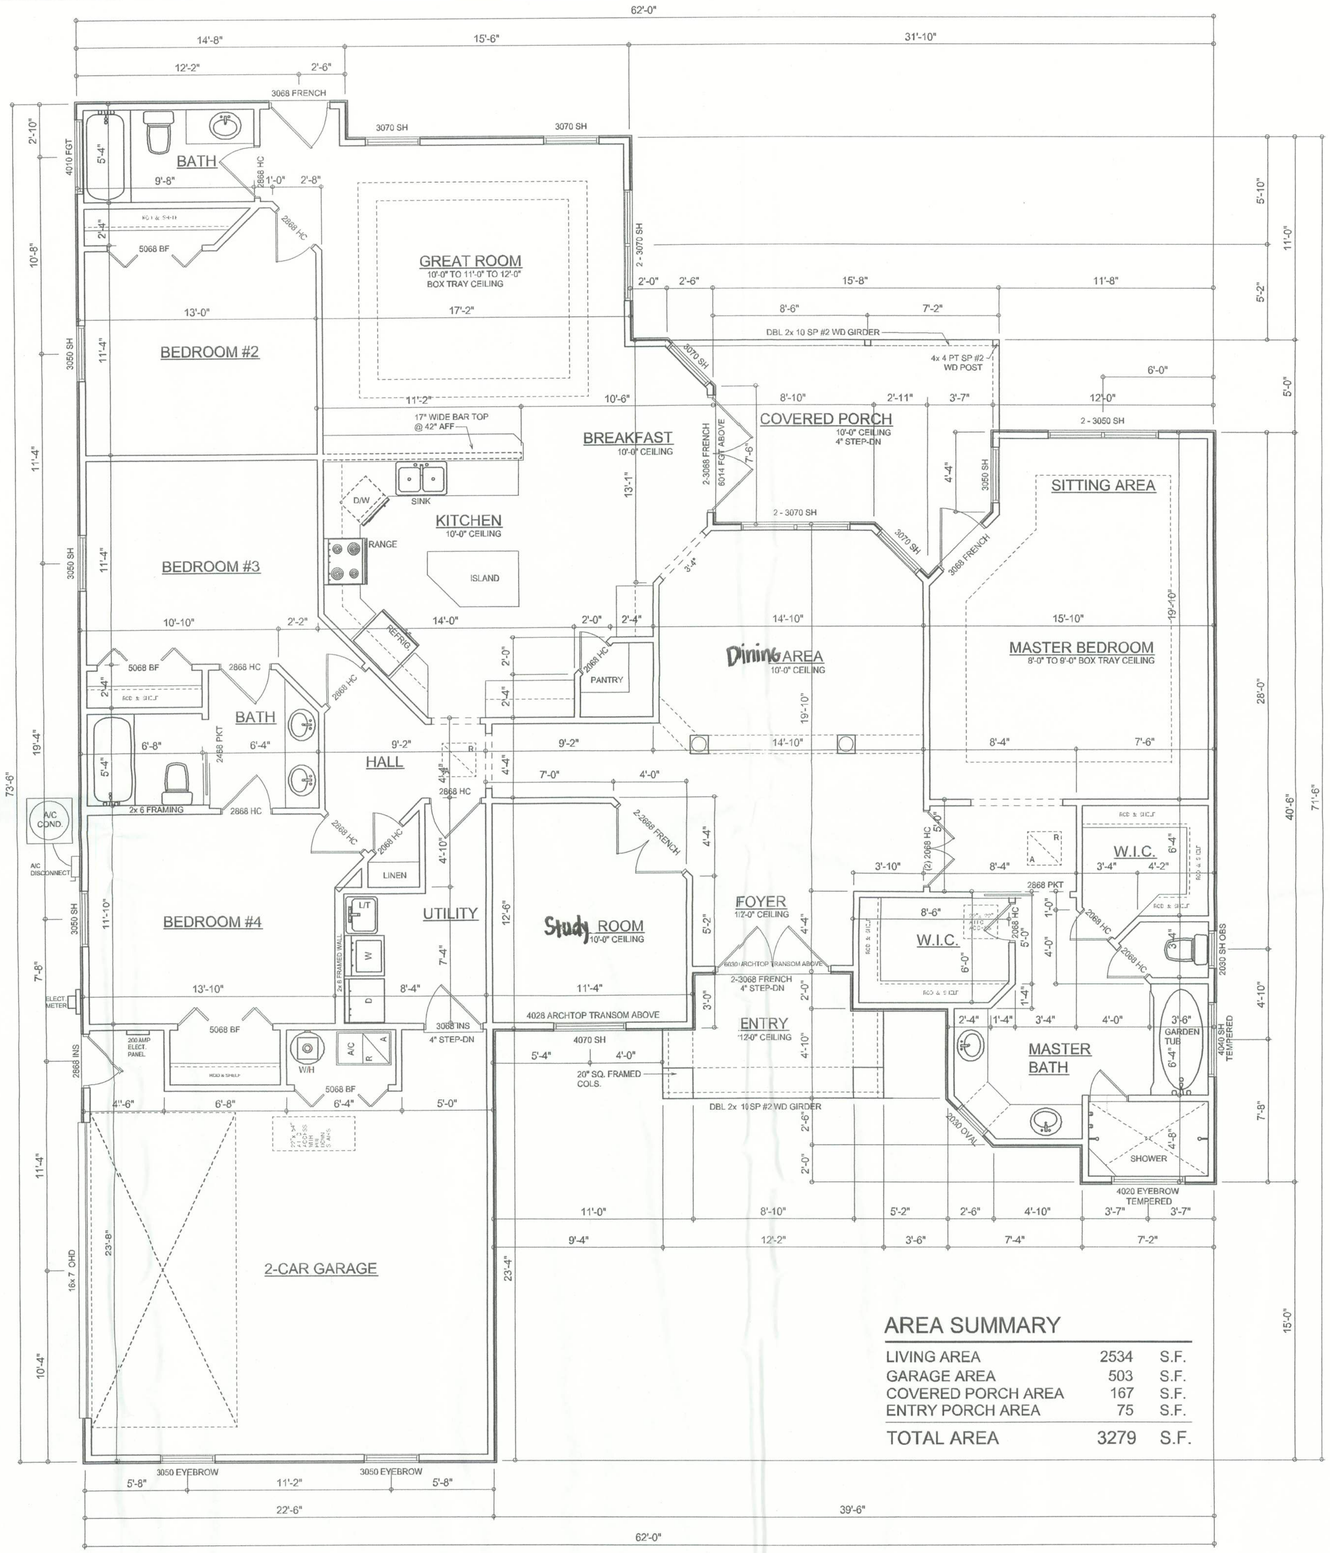

FLOOR PLAN

SCALE: 1/4" = 1'-0"

NOTE: ALL CEILING HEIGHTS SHALL BE 8'-0" UNLESS OTHERWISE NOTED

AREA SUMMARY

LIVING AREA	2534	S.F.
GARAGE AREA	503	S.F.
COVERED PORCH AREA	167	S.F.
ENTRY PORCH AREA	75	S.F.
TOTAL AREA	3279	S.F.

REVISIONS
August 15, 2005

SOFTPLAN
ARCHITECTURAL DESIGN SOFTWARE

FLOOR PLAN
SCALE: 1/4" = 1'-0"

A CUSTOM RESIDENCE FOR: TIM & TINA MORRIS

ERKINGER HOME BUILDERS, INC

PROJECT ADDRESS: LOT 6, HERITAGE HILLS, COLUMBIA COUNTY, FLORIDA

©WILLIAM MYERS DESIGN
P.O. BOX 1513
LAKE CITY, FL 32056
(386) 758-8406
will@willmyers.net

JOB NUMBER
050407

SHEET NUMBER
A.3
OF 4 SHEETS