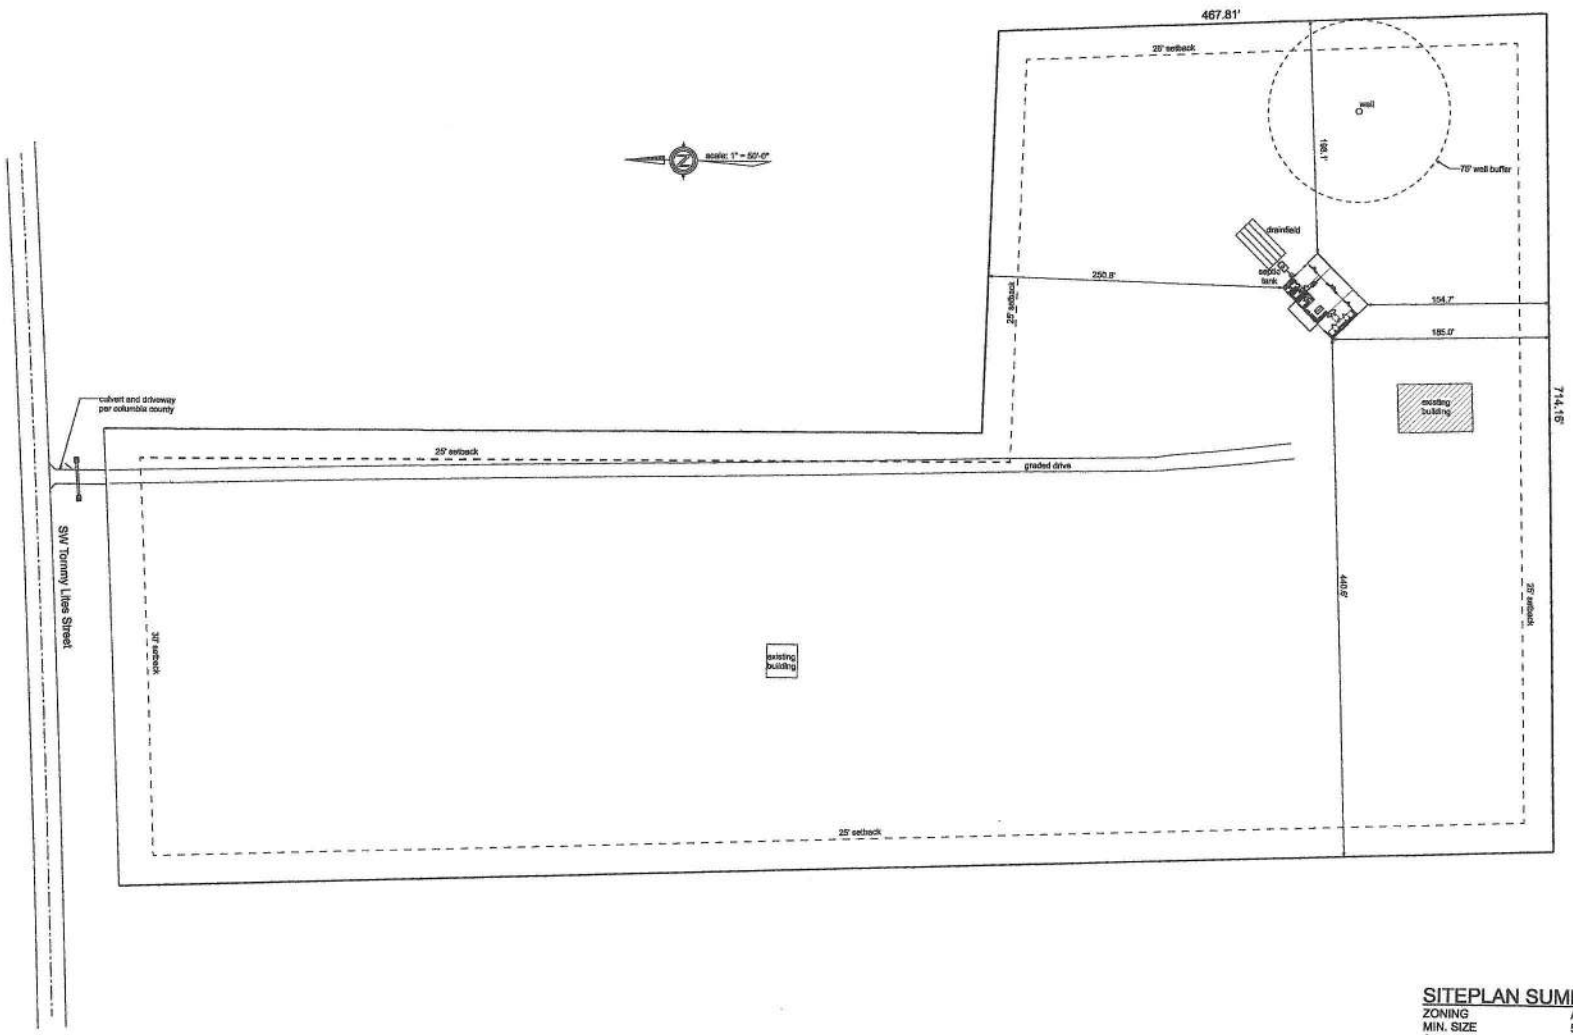


## SITEPLAN SUMMARY

| | |
|---|---|
| ZONING | A-3 |
| MIN. SIZE | 5 Acres |
| SETBACKS | 30/25/25 |
| FLOOD ZONE | ZONE "X" |

P.E. # 58001

# HUBLER RESIDENCE

## SITEPLAN


COASTAL ENGINEERING
P.O. BOX 3271
ST. AUGUSTINE, FL. 32085
(386) 965-0644
C.O.A. # 30289


| | |
|---|---|
| DATE 10/20/24 | DRAWN BY W.H.F. |
| | APPROVED W.H.F. |

REVISIONS

SHEET A-2 OF 9

PROJECT NO. 24.R046