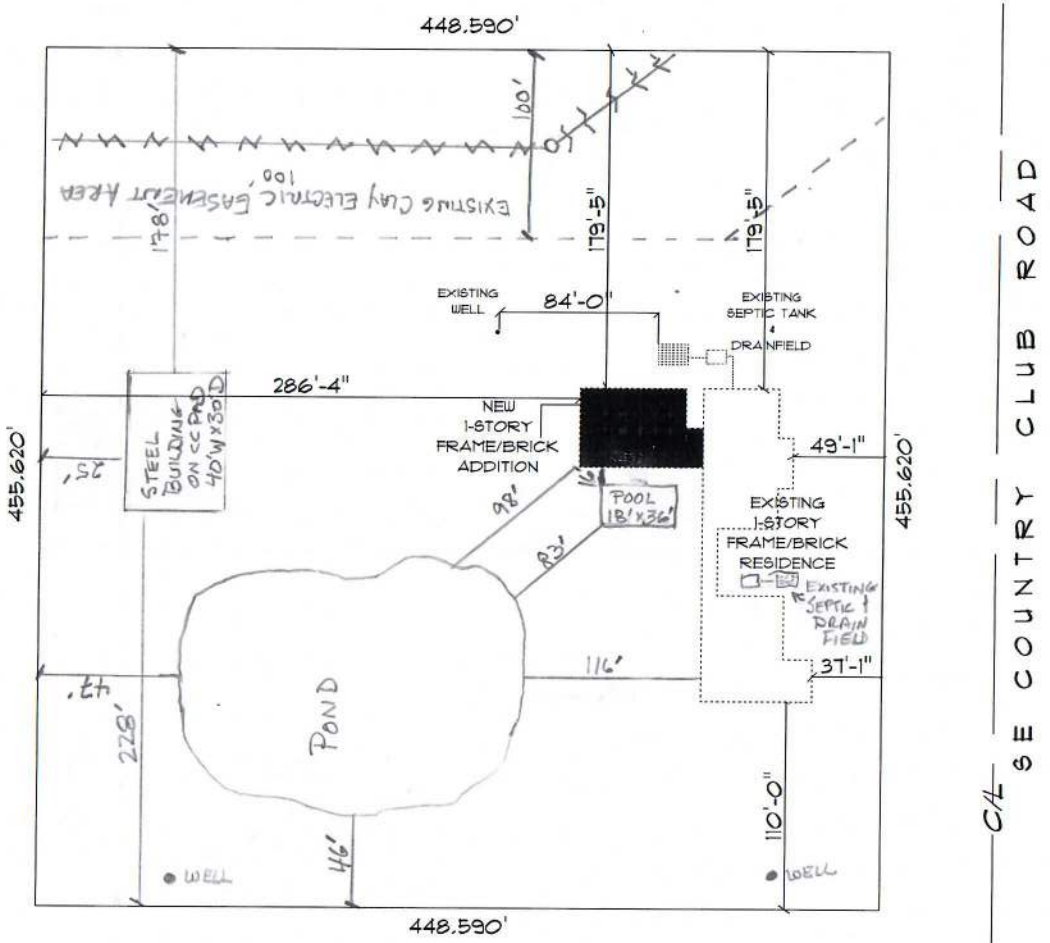

N

* SITE PLAN *

SCALE : 1" = 50'-0'

ADDITION
for
CHUCK & SUSAN JENKINS

FLORIDA

Teena M. Ruffo
2905 So. US 41
Lake City, Florida 32055
Cell: (386) 867-1787
Email: teenaruffo@gmail.com

PRINTED DATE: Wednesday, December 16, 2020

DRAWN BY: Teena M. Ruffo
CHECKED BY:

REGIONAL CONTRACTOR

FINALS DATE:

JOB NUMBER

DRAWING NUMBER
A-1
OF 6 SHEET