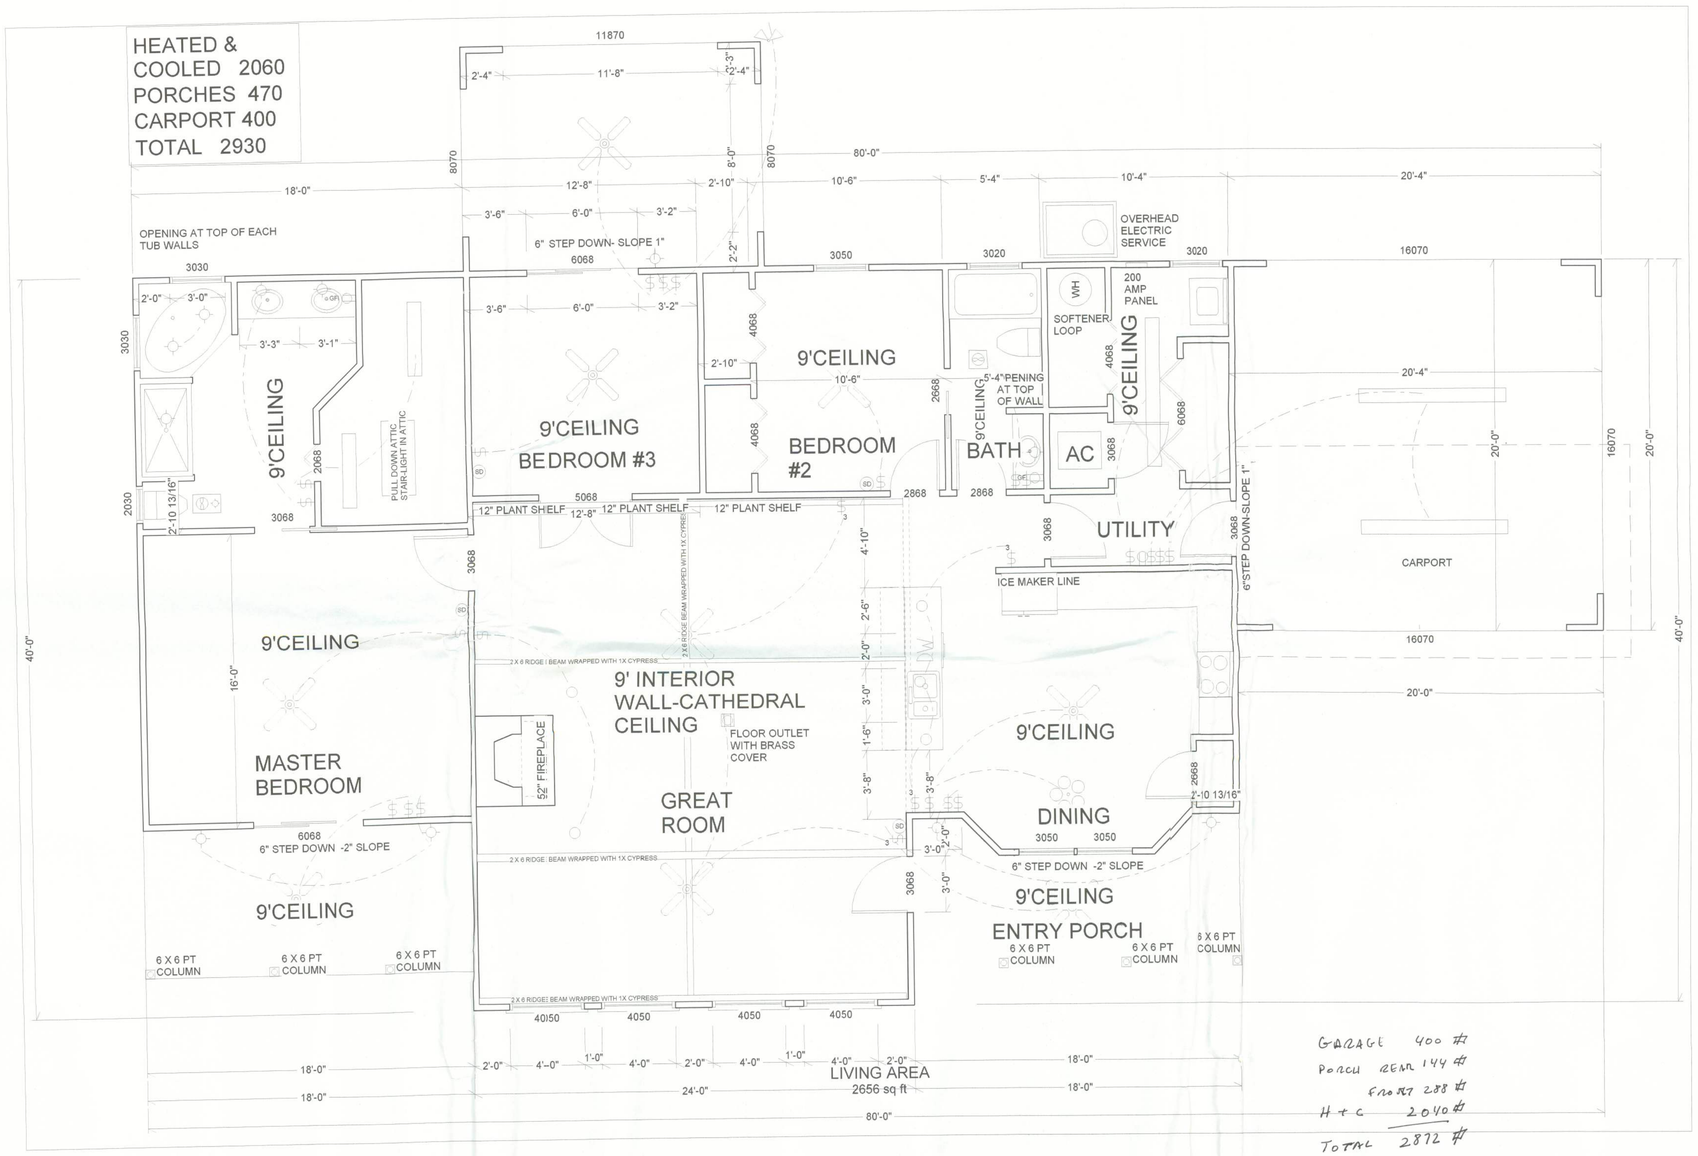

GARAGE 400 #
PORCH REAR 144 #
FRONT 288 #
H + C 2040 #
TOTAL 2872 #

ED & LAQUAE
HOWARD-OLD LAKE CITY,
FT WHITE, FLORIDA

BUILD NOW CORP CGC 017065 (904) 858-3326