PLAT BOOK 5, PAGE 128

SHEET 1 OF 2

FILE NO. 88-07323
RECORDED
BOOK 5, 128-128A
'88 SEP 29 P3:12
Mary M. Paty
CLERK OF COURTS
COLUMBIA COUNTY, FLORIDA

FORT WHITE STATION

A SUBDIVISION IN THE SW1/4 OF SECTION 34, T6-S, R16-E TOWN OF FORT WHITE COLUMBIA COUNTY, FLORIDA

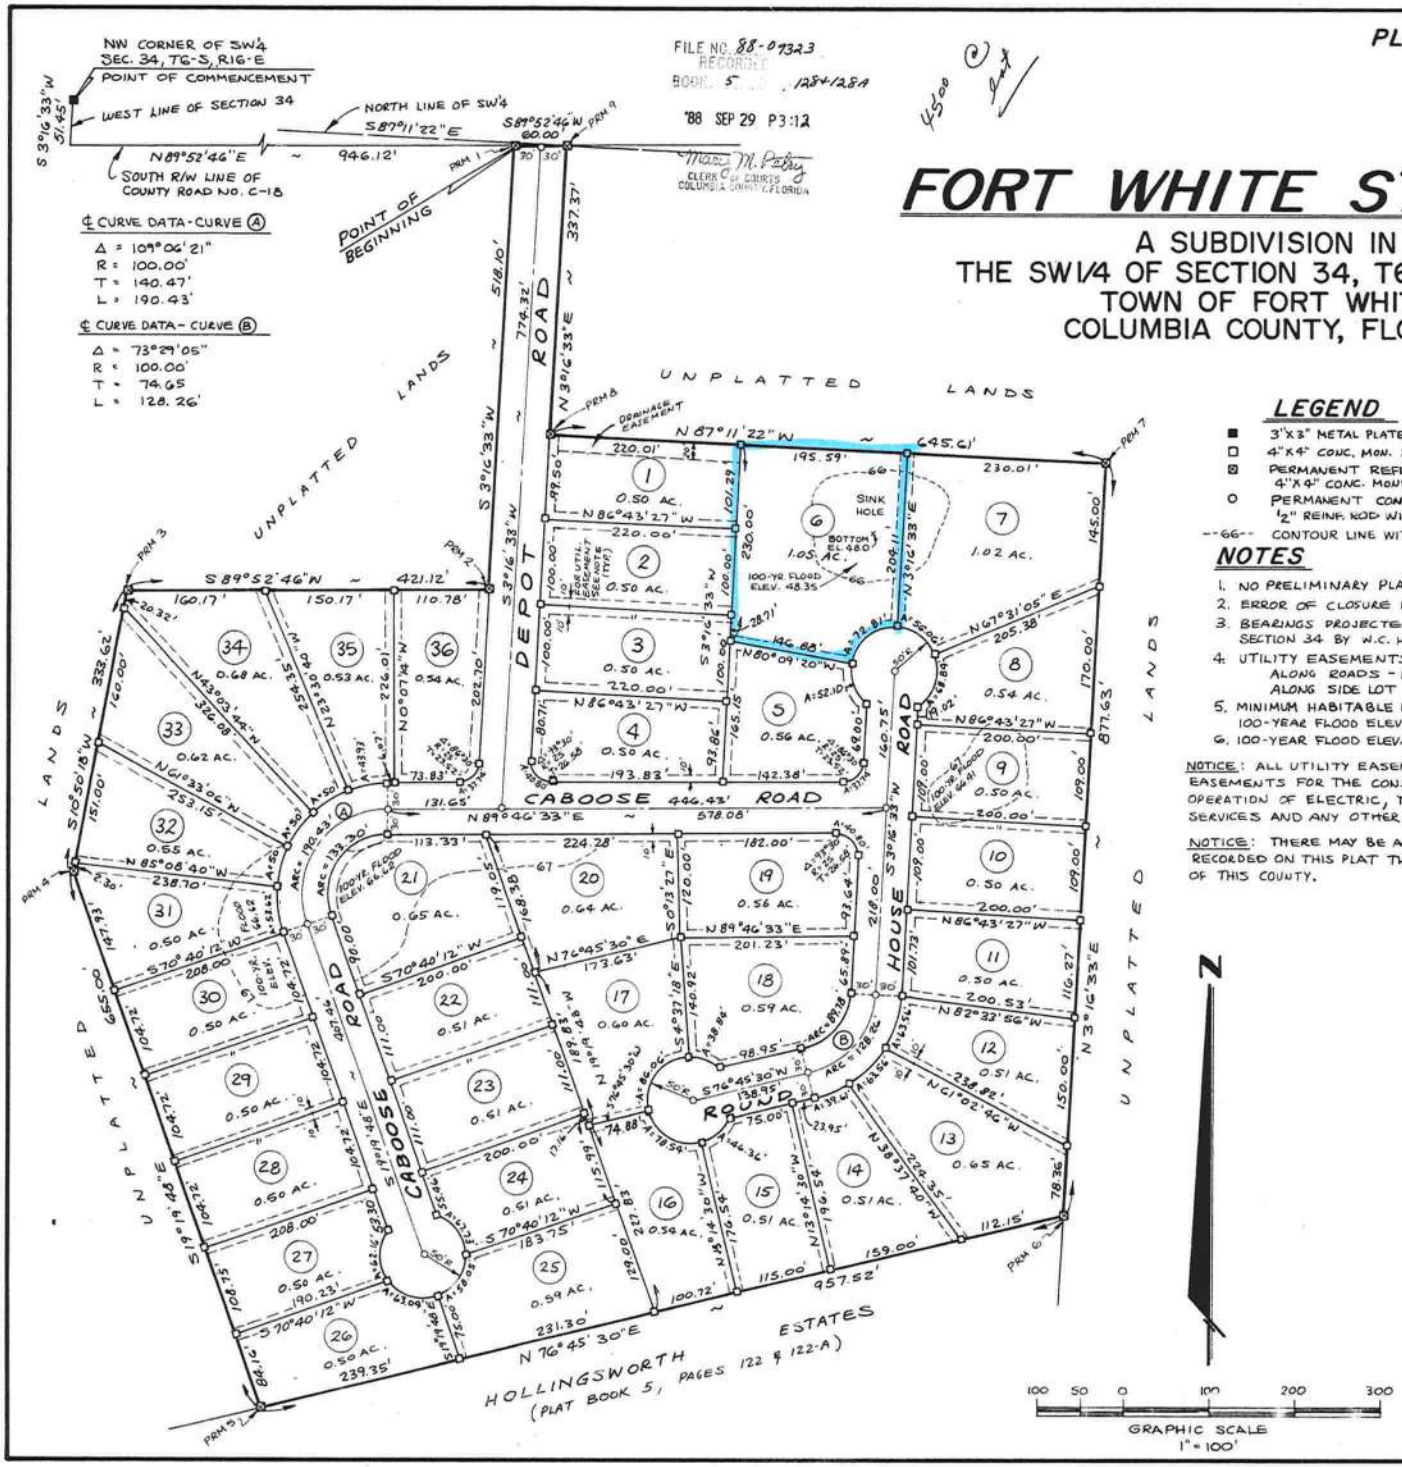

LEGEND

- ■ 3"x3" METAL PLATE FOUND (W.C. HALE & ASSOC.)
- □ 4"x4" CONC. MON. SET AT EACH LOT CORNER.
- ⊠ PERMANENT REFERENCE MONUMENT (PRM) 4"x4" CONC. MONUMENT.
- ○ PERMANENT CONTROL POINT (PCP) 1/2" REINF. ROD WITH W.C. HALE CAP (RLS 1519)
- --66-- CONTOUR LINE WITH ELEVATION

NOTES

1. NO PRELIMINARY PLAN APPROVAL REQUIRED.
2. ERROR OF CLOSURE IS GREATER THAN 1:50,000.
3. BEARINGS PROJECTED FROM PREVIOUS SURVEY WORK IN SECTION 34 BY W.C. HALE & ASSOC.
4. UTILITY EASEMENTS ARE AS FOLLOWS:
   ALONG ROADS - 10 FEET.
   ALONG SIDE LOT LINES - 10 FEET EACH SIDE.
5. MINIMUM HABITABLE FLOOR ELEVATION IS ONE FOOT ABOVE THE 100-YEAR FLOOD ELEVATION.
6. 100-YEAR FLOOD ELEVATION DETERMINED BY ENGINEER.

NOTICE: ALL UTILITY EASEMENTS SHOWN ON THIS PLAT SHALL BE EASEMENTS FOR THE CONSTRUCTION, INSTALLATION, MAINTENANCE AND OPERATION OF ELECTRIC, TELEPHONE, GAS, CABLE TELEVISION SERVICES AND ANY OTHER PUBLIC UTILITIES.

NOTICE: THERE MAY BE ADDITIONAL RESTRICTIONS THAT ARE NOT RECORDED ON THIS PLAT THAT MAY BE FOUND IN THE PUBLIC RECORDS OF THIS COUNTY.

N

100 50 0 100 200 300

GRAPHIC SCALE
1" = 100'

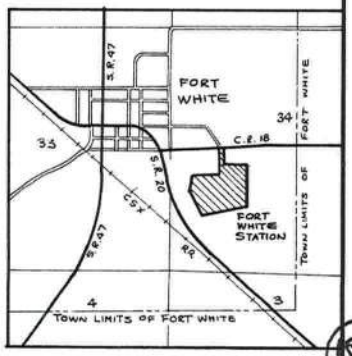

LOCATION MAP
SECTION 34, T6-S, R16-E

66