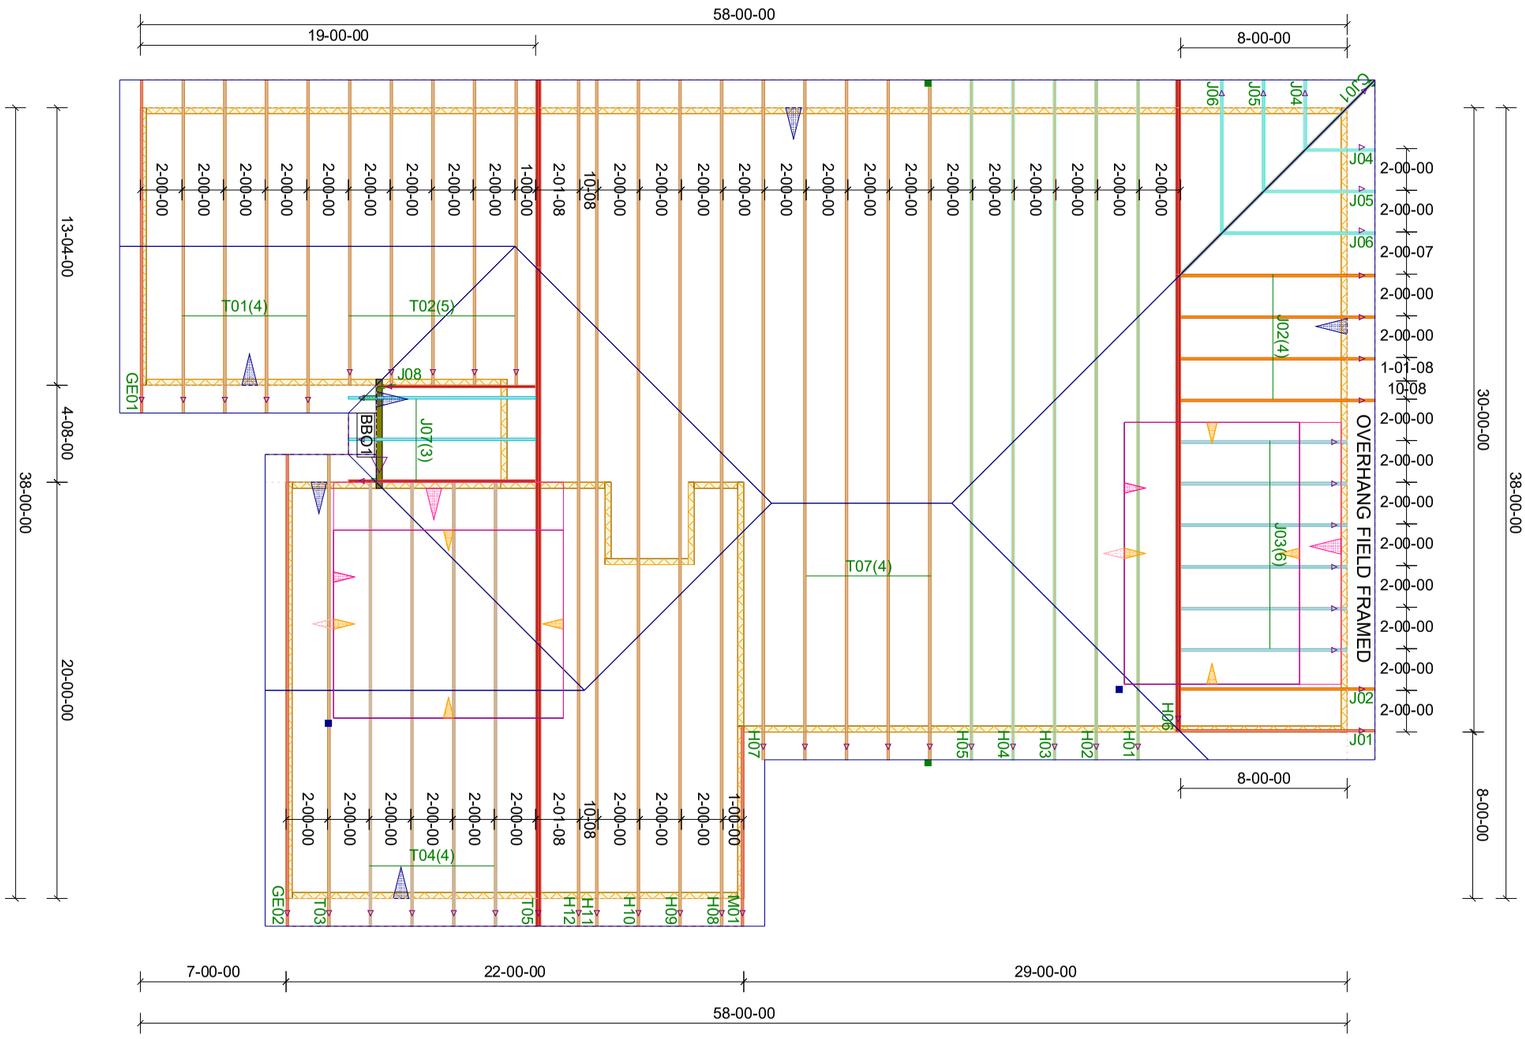

Customer: Solid Rock Builders

Job Number: 260108-02KM

Loads:

TC Live 20 BC Live 0
TC Dead 10 BC Dead 10
Duration Increase: 1.25
Total Load: 40 psf

Job Name: Mitch Brown

Shipping Adddress: Lake City, Fl.

COASTAL TRUSS & VINYL SIDING
5933 Industrial Blvd.
Patterson, GA 31557
Ph. 912-647-5956
Fx. 912-647-5078

Roof Area SF = 2210	Hip Lines = 79.61	Gable Lines = 60.84	Sq Ft Siding = 2636.73
LF of Valley = 28.5	Ridge Lines = 43	LF Fascia = 158	