1. 14' x 28' pool – $23,000
2. Screen enclosure
3. No gas / no heat
4. no glass within 5'
5. barrier fence

* Get w/owner to leave dirt on site

Fun State Pools Inc.
332·POOL
3601 N.W. 97th Blvd.
Gainesville, Florida 32606

REF. NO. 24315

POOL SHAPE Oval JOB NO.
SIZE 14 X 28 DEPTH 3 TO 5 PERM 72 AREA 350
DECK 883 / Ø DECK SURFACE Sundeck DECK-O-DRAIN yes
COPING no CANTILEVER yes
TILE 6"x6" COLOR owner
STEP COLOR yes COLOR owner
TURNOVER 8hr FILTER TYPE PLM SIZE 100 PUMP 1 1/2
SKIMMER yes INLETS 5 MAIN DRAIN yes
GRAB RAILS no HAND RAIL no LADDER no
POOL LIGHT yes VOLTS 120 WATTS 400
DIVING BOARD no SIZE no
~~AUTOMATIC CHLORINATOR~~ SALT TIMER yes FILL LINE no
CLEANING EQUIPMENT Manual SWIMOUT yes SIZE 1"&5" JETS no
ROPE & FLOATS no ROPE ANCHORS no
AUTOMATIC CLEANING SYSTEM SHARK POOL HEATER no
GAS LINE BY: no SLIDE no SIZE no

SPA SPECIFICATIONS NO SPA
SIZE — DEPTH — JETS —
BLOWER — SKIMMER — LIGHT —
SPILLWAY — HEATER — MAIN DRAIN —
SCREEN ENCLOSURE Owner ROOF Owner DOORS Owner
ALUM. ROOF Owner GUTTER Owner
REMOVE FENCE Owner REPLACE FENCE Owner TEMP. FENCE owner
TREE REMOVAL Owner STUMP REMOVAL Owner
SHRUBS Owner SAVE Owner HAUL AWAY Owner
SEPTIC TANK Owner SEWER LINE Owner
POWER LINE Owner RELOCATE Owner
GAS LINE Owner WATER LINE owner
SPRINKLERS Owner REROUTE Owner CAP owner
PHONE LINE Owner ACCESS PERMISSION owner
RETAINING WALL Owner

Custom Design...FUN-STATE POOLS
NAME Alice Green
ADDRESS 265 Thorne Lane
CITY Ft White PHONE: 562-4000

Part 2 of contract dated _____ for pool at:
LOT ____ BLOCK ____ SUB ____
BOOK ____ PAGE ____
ALSO DESCRIBED AS ____
CUSTOMER'S SIGNATURE ____
DWN. BY Barry DATE 2/15/06 CHK. BY ____

PLOT PLAN
SCALE: 1/8" = 1'0"

Note:
1 1/2 hp pump
2" pipe

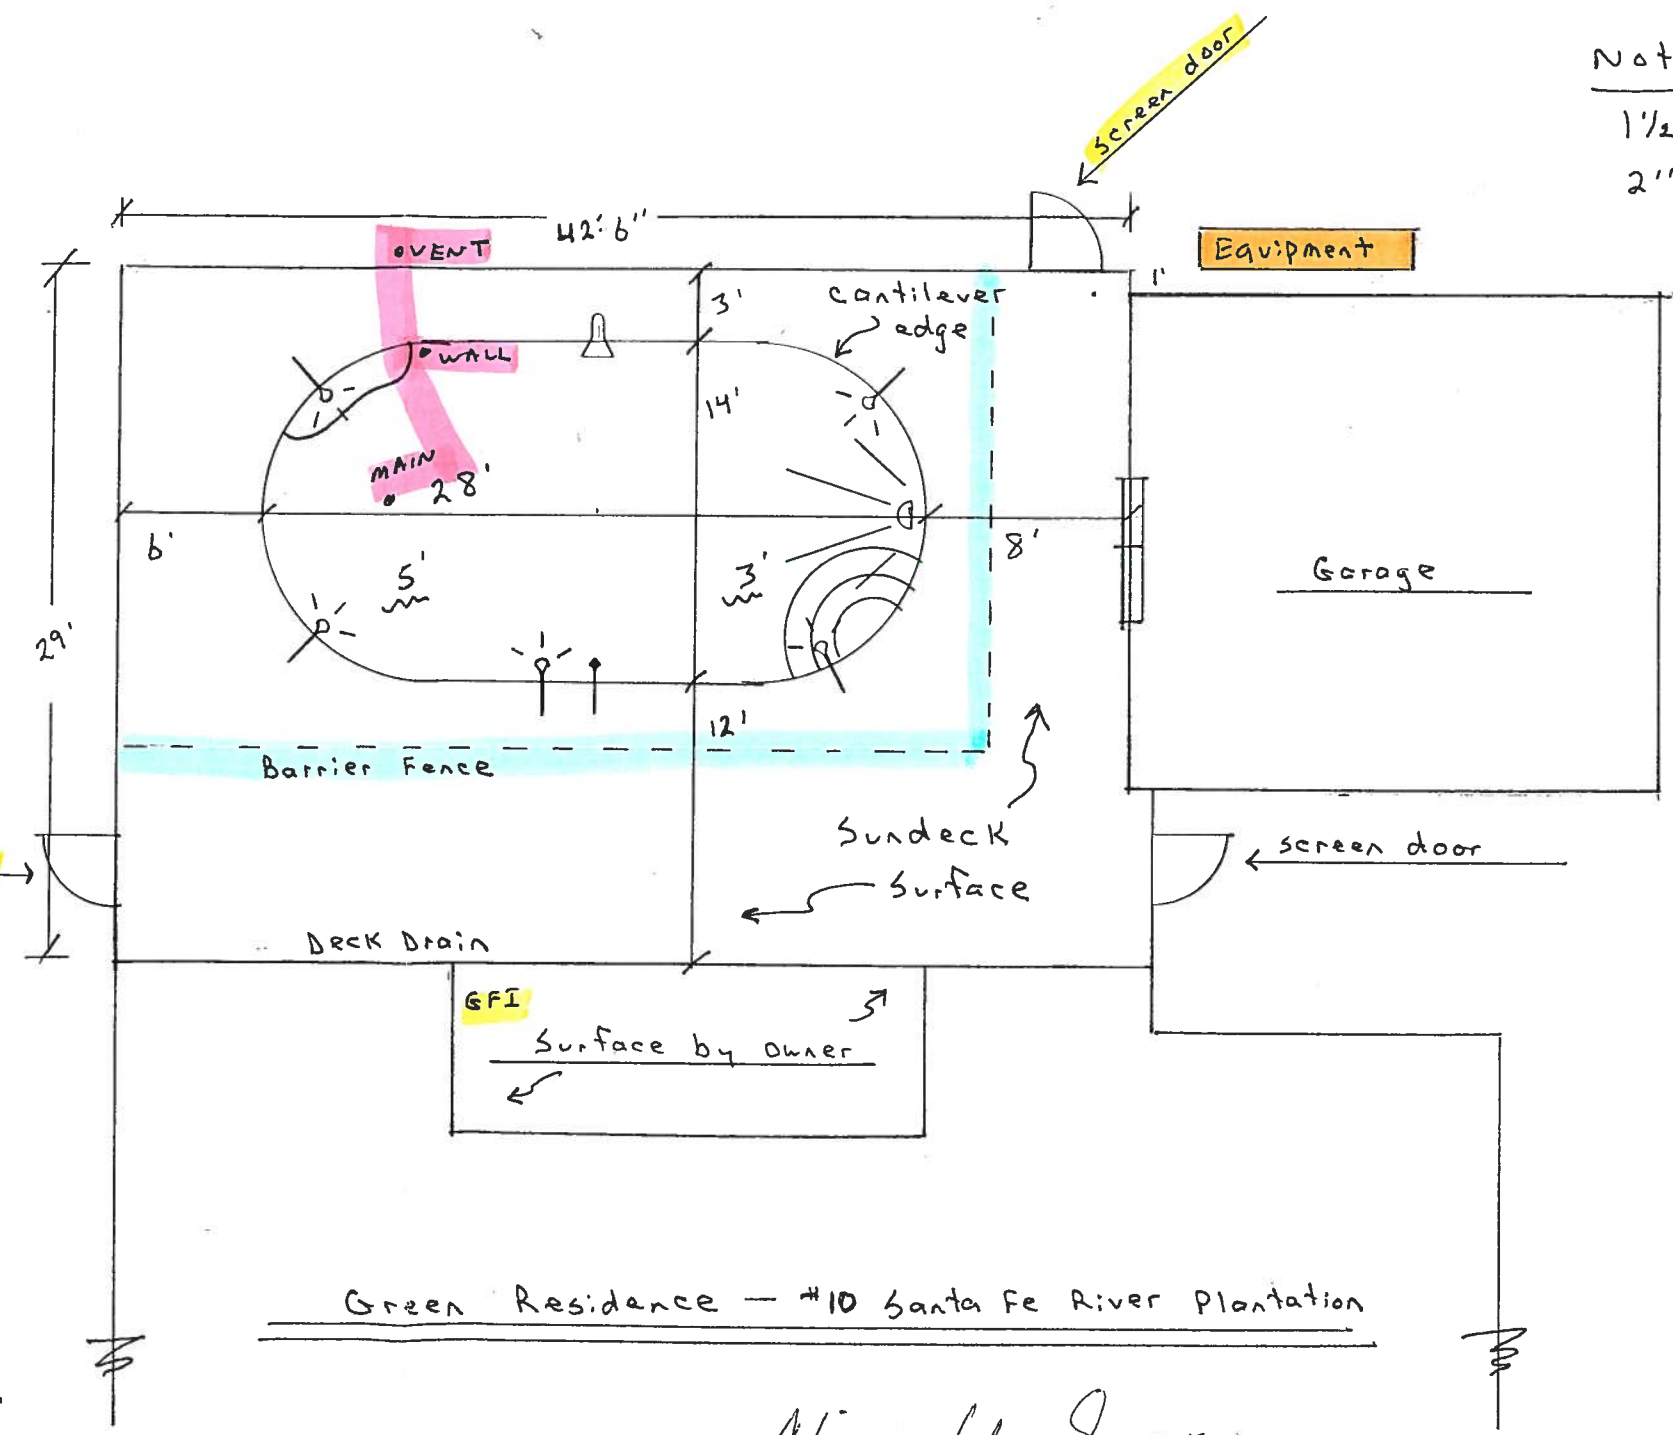

Green Residence — #10 Santa Fe River Plantation

Alice G. Green