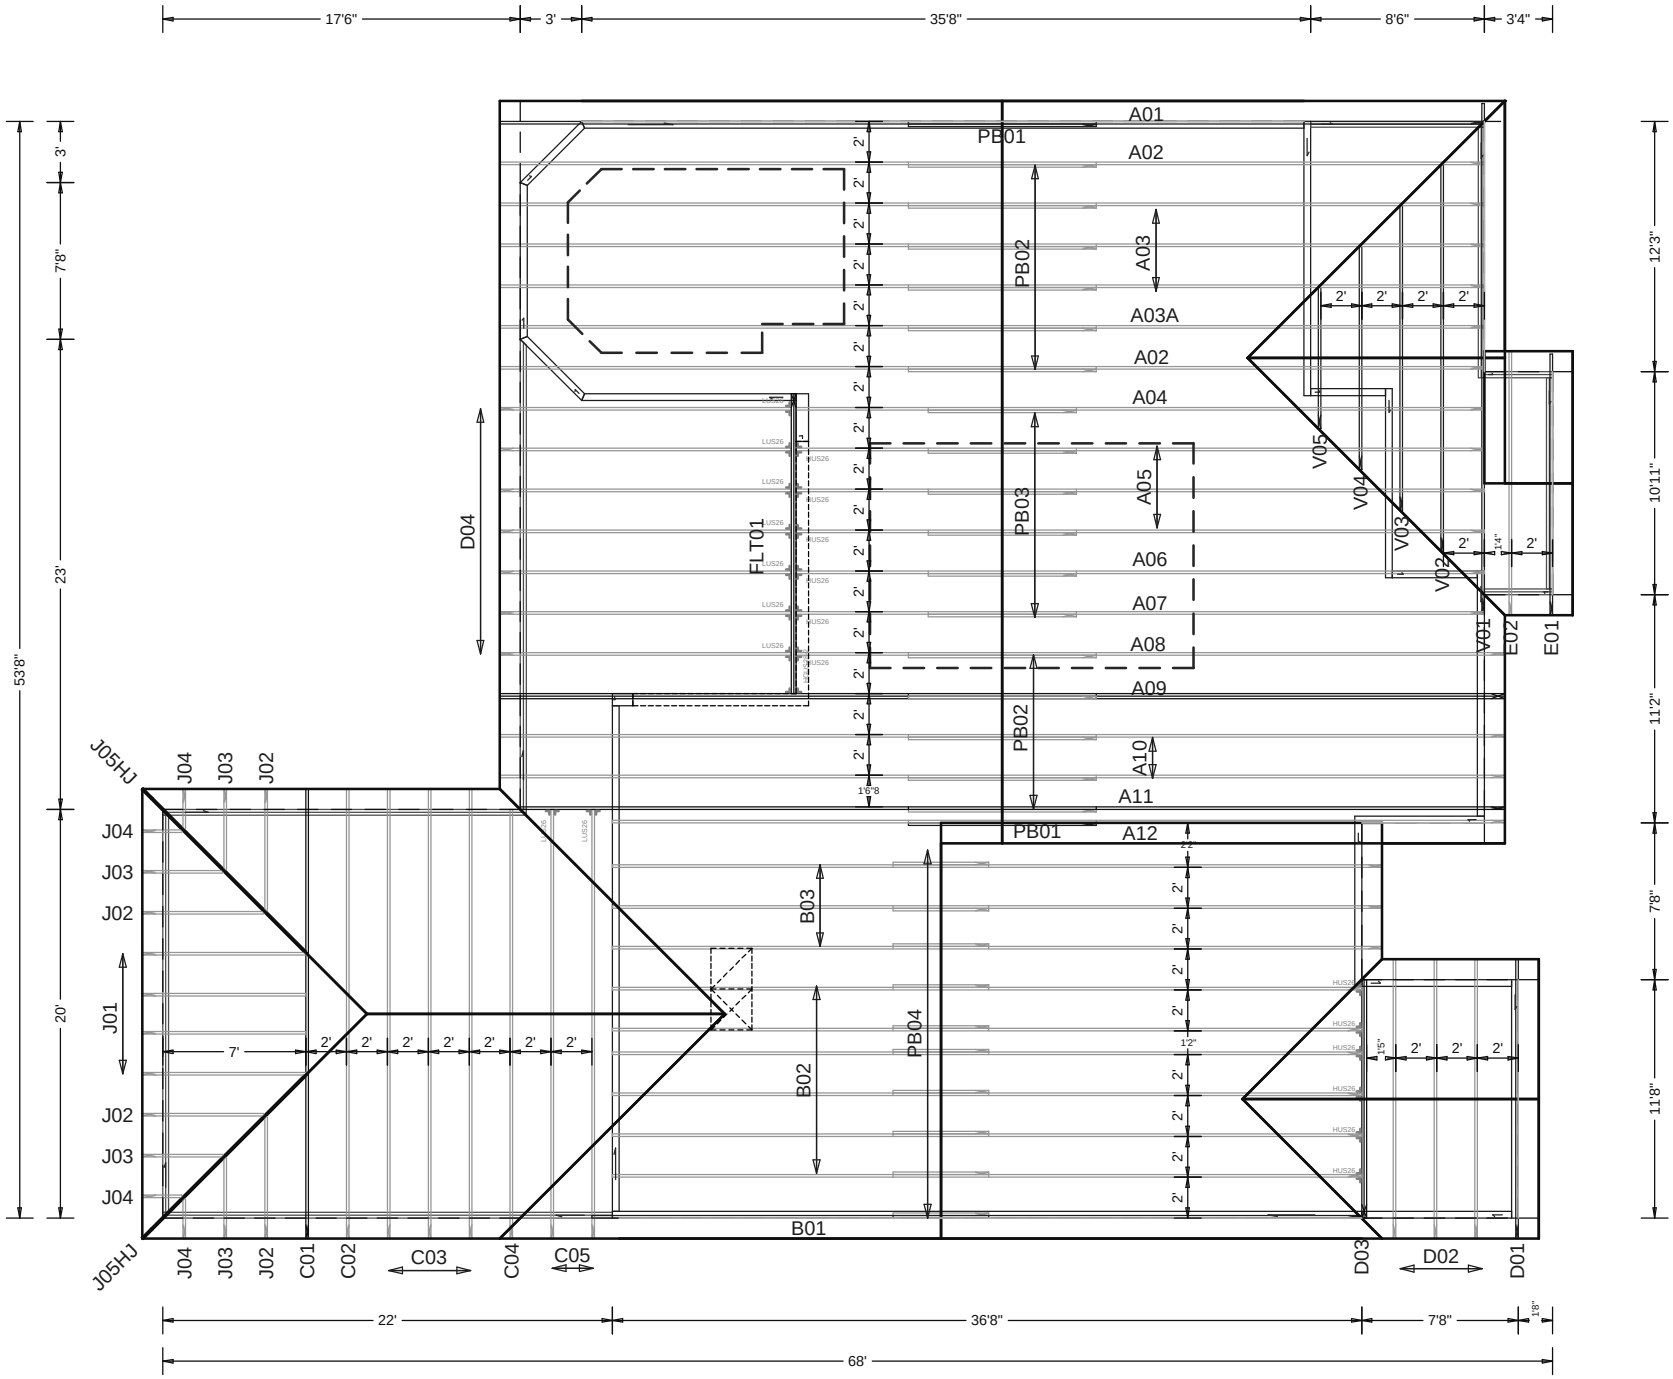

JOB #: 20-4025

Job Name: Turner-Gomez
Customer: ZECHER CONSTRUCTION
Designer: Bill Ecklund
ADDRESS:
SALESMAN: DB
: <Not Found>

JOB NO:
20-4025

PAGE NO:
1 OF 1