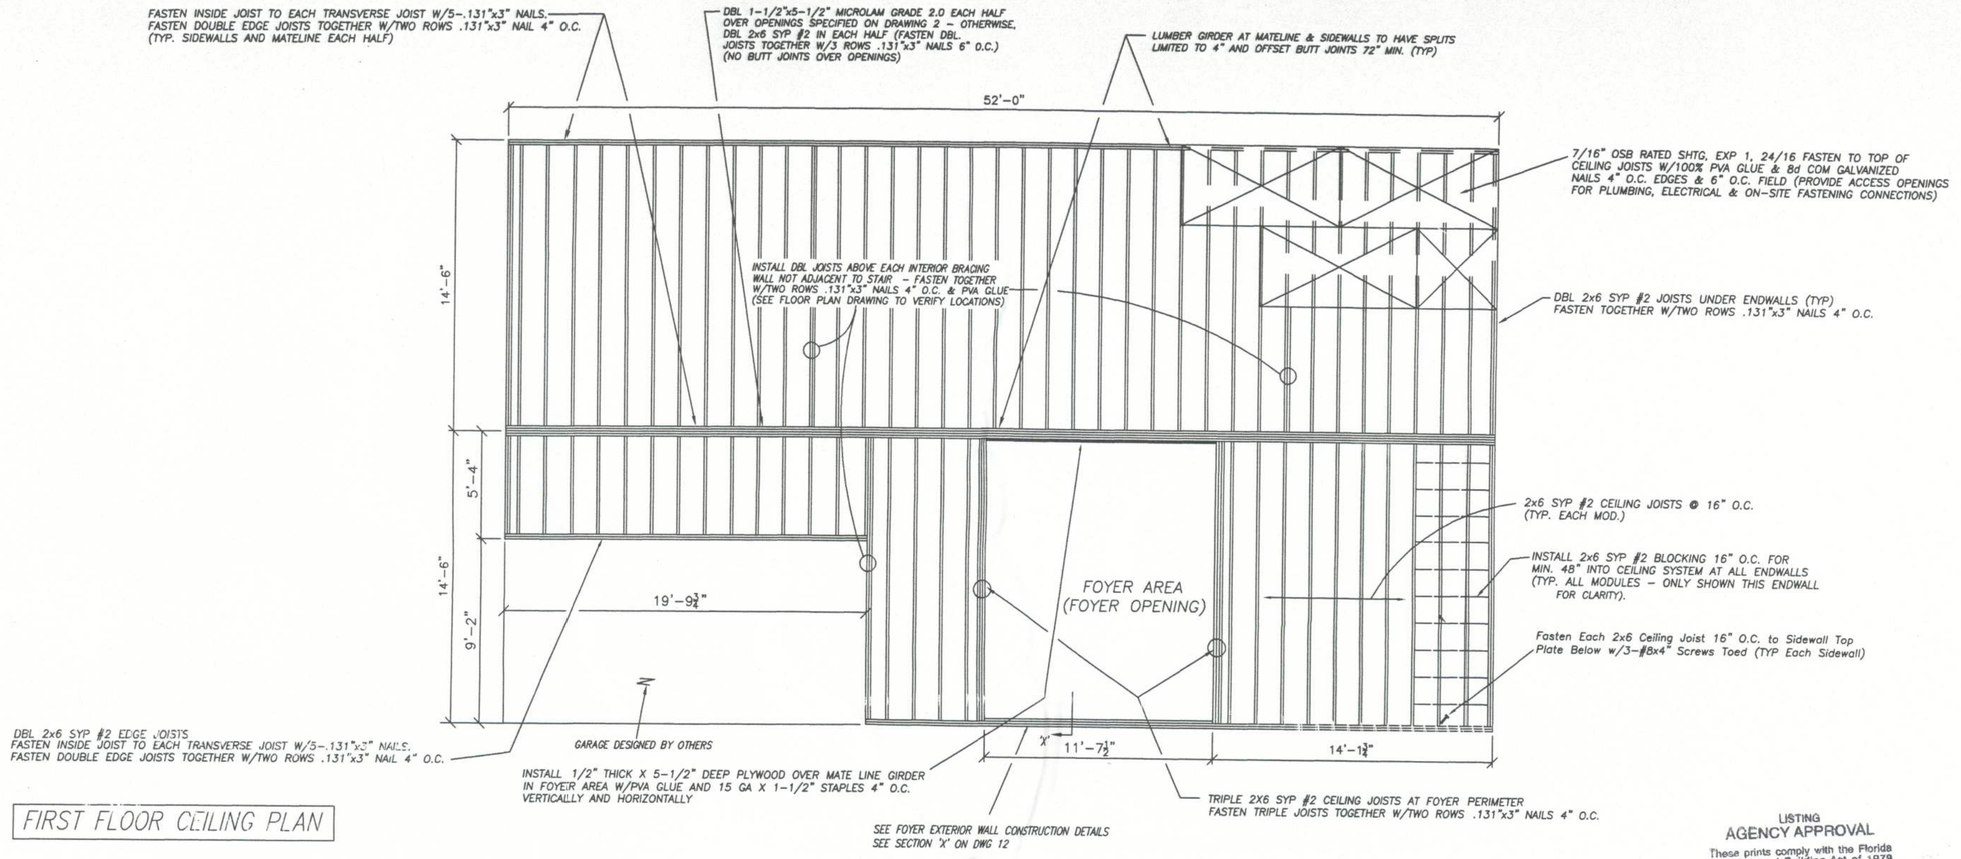

FIRST FLOOR CEILING PLAN

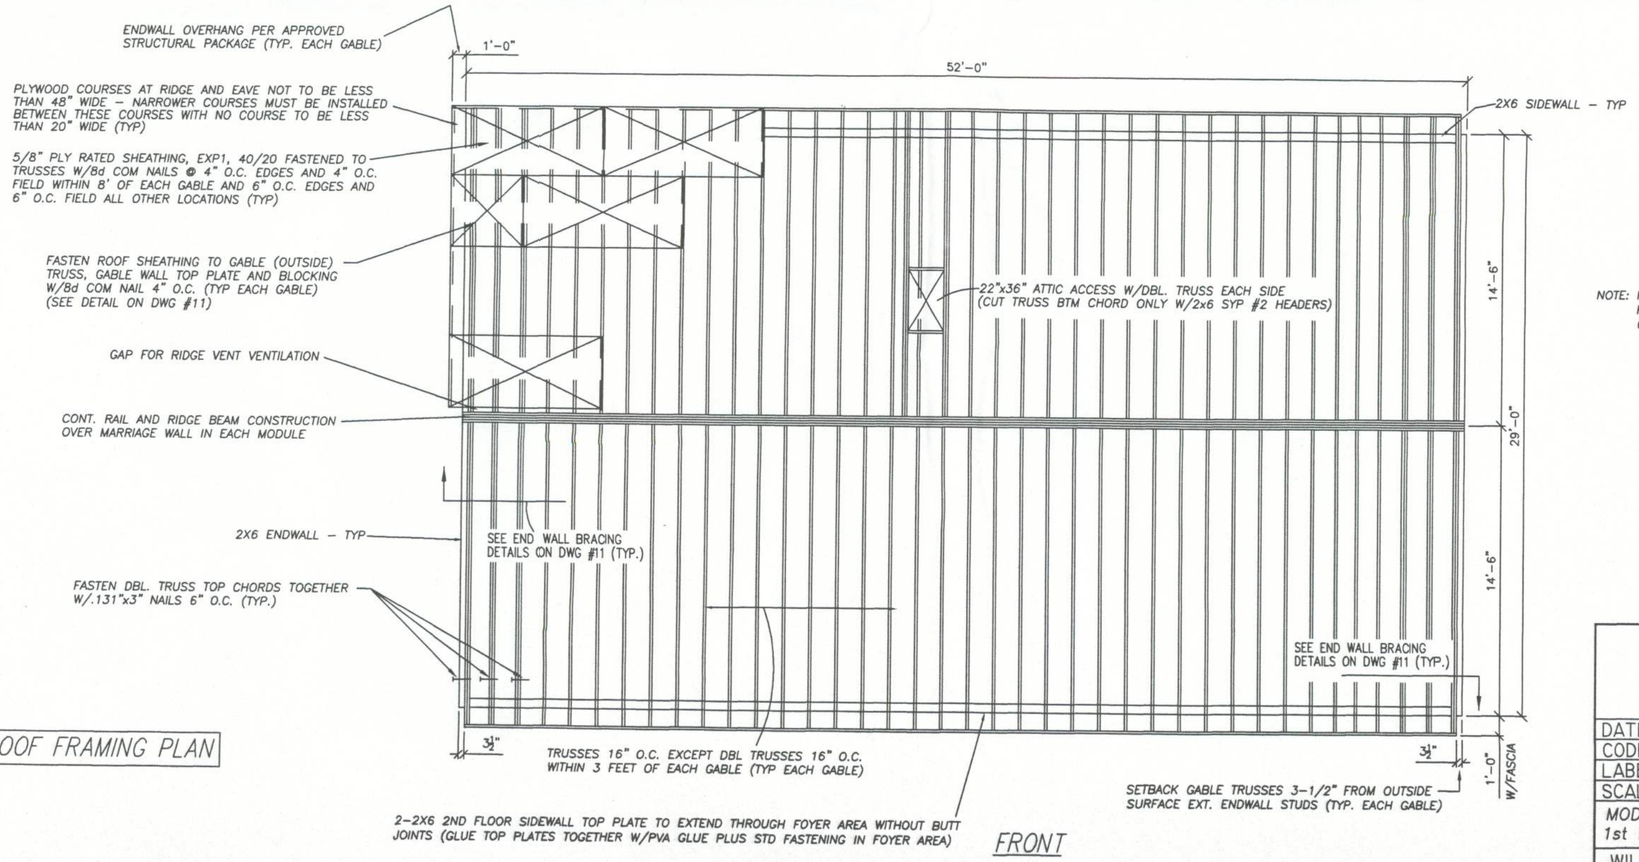

ROOF FRAMING PLAN

LISTING
AGENCY APPROVAL

These prints comply with the Florida Manufactured Building Act of 1979 Construction Code and adhere to the following criteria:

Const. Type	VB
Occupancy	R-3
Allowable No. of Floors	2
Wind Velocity	150 (3 sec)
Fire Rating of Ext. Walls	0
Plan No.	IR-2198-0012F
Allow. Floor Load	40/30
Approval Date	12-7-07
Manufacturer	Town Homes
Approved for High Velocity Hurricane Zone	NO

HWC
COA # 1025

NOTE: PORTIONS OF ROOF SHEATHING TO BE SITE INSTALLED AS REQUIRED BY THE SPECIFICATIONS ON THIS DRAWING AND THE GEOMETRY OF THE TRUSSES (I.E. TRUSS HINGE LOCATION).

Wtlr 11/5/07

TOWN HOMES LLC

P.O. BOX 1059
LAKE CITY, FLORIDA 32056

DATE: 11/21/06		
CODES: FBC		
LABELS: FL	REVISIONS: 11/30/07	DRAWN BY: C.A.Leblanc
SCALE: NTS		
MODEL: 2901-1001 1st FLR CEILING/ROOF FRAMING PLAN	PLAN NO. TH-2R	SHEET 6 OF 12

WILLIAM J. KALKER, JR., P.E.
CONSULTING ENGINEER
P.E. LICENSE #33841
33 ROCKWOOD LANE
MONROE, CT 06468
(203) 261-1167