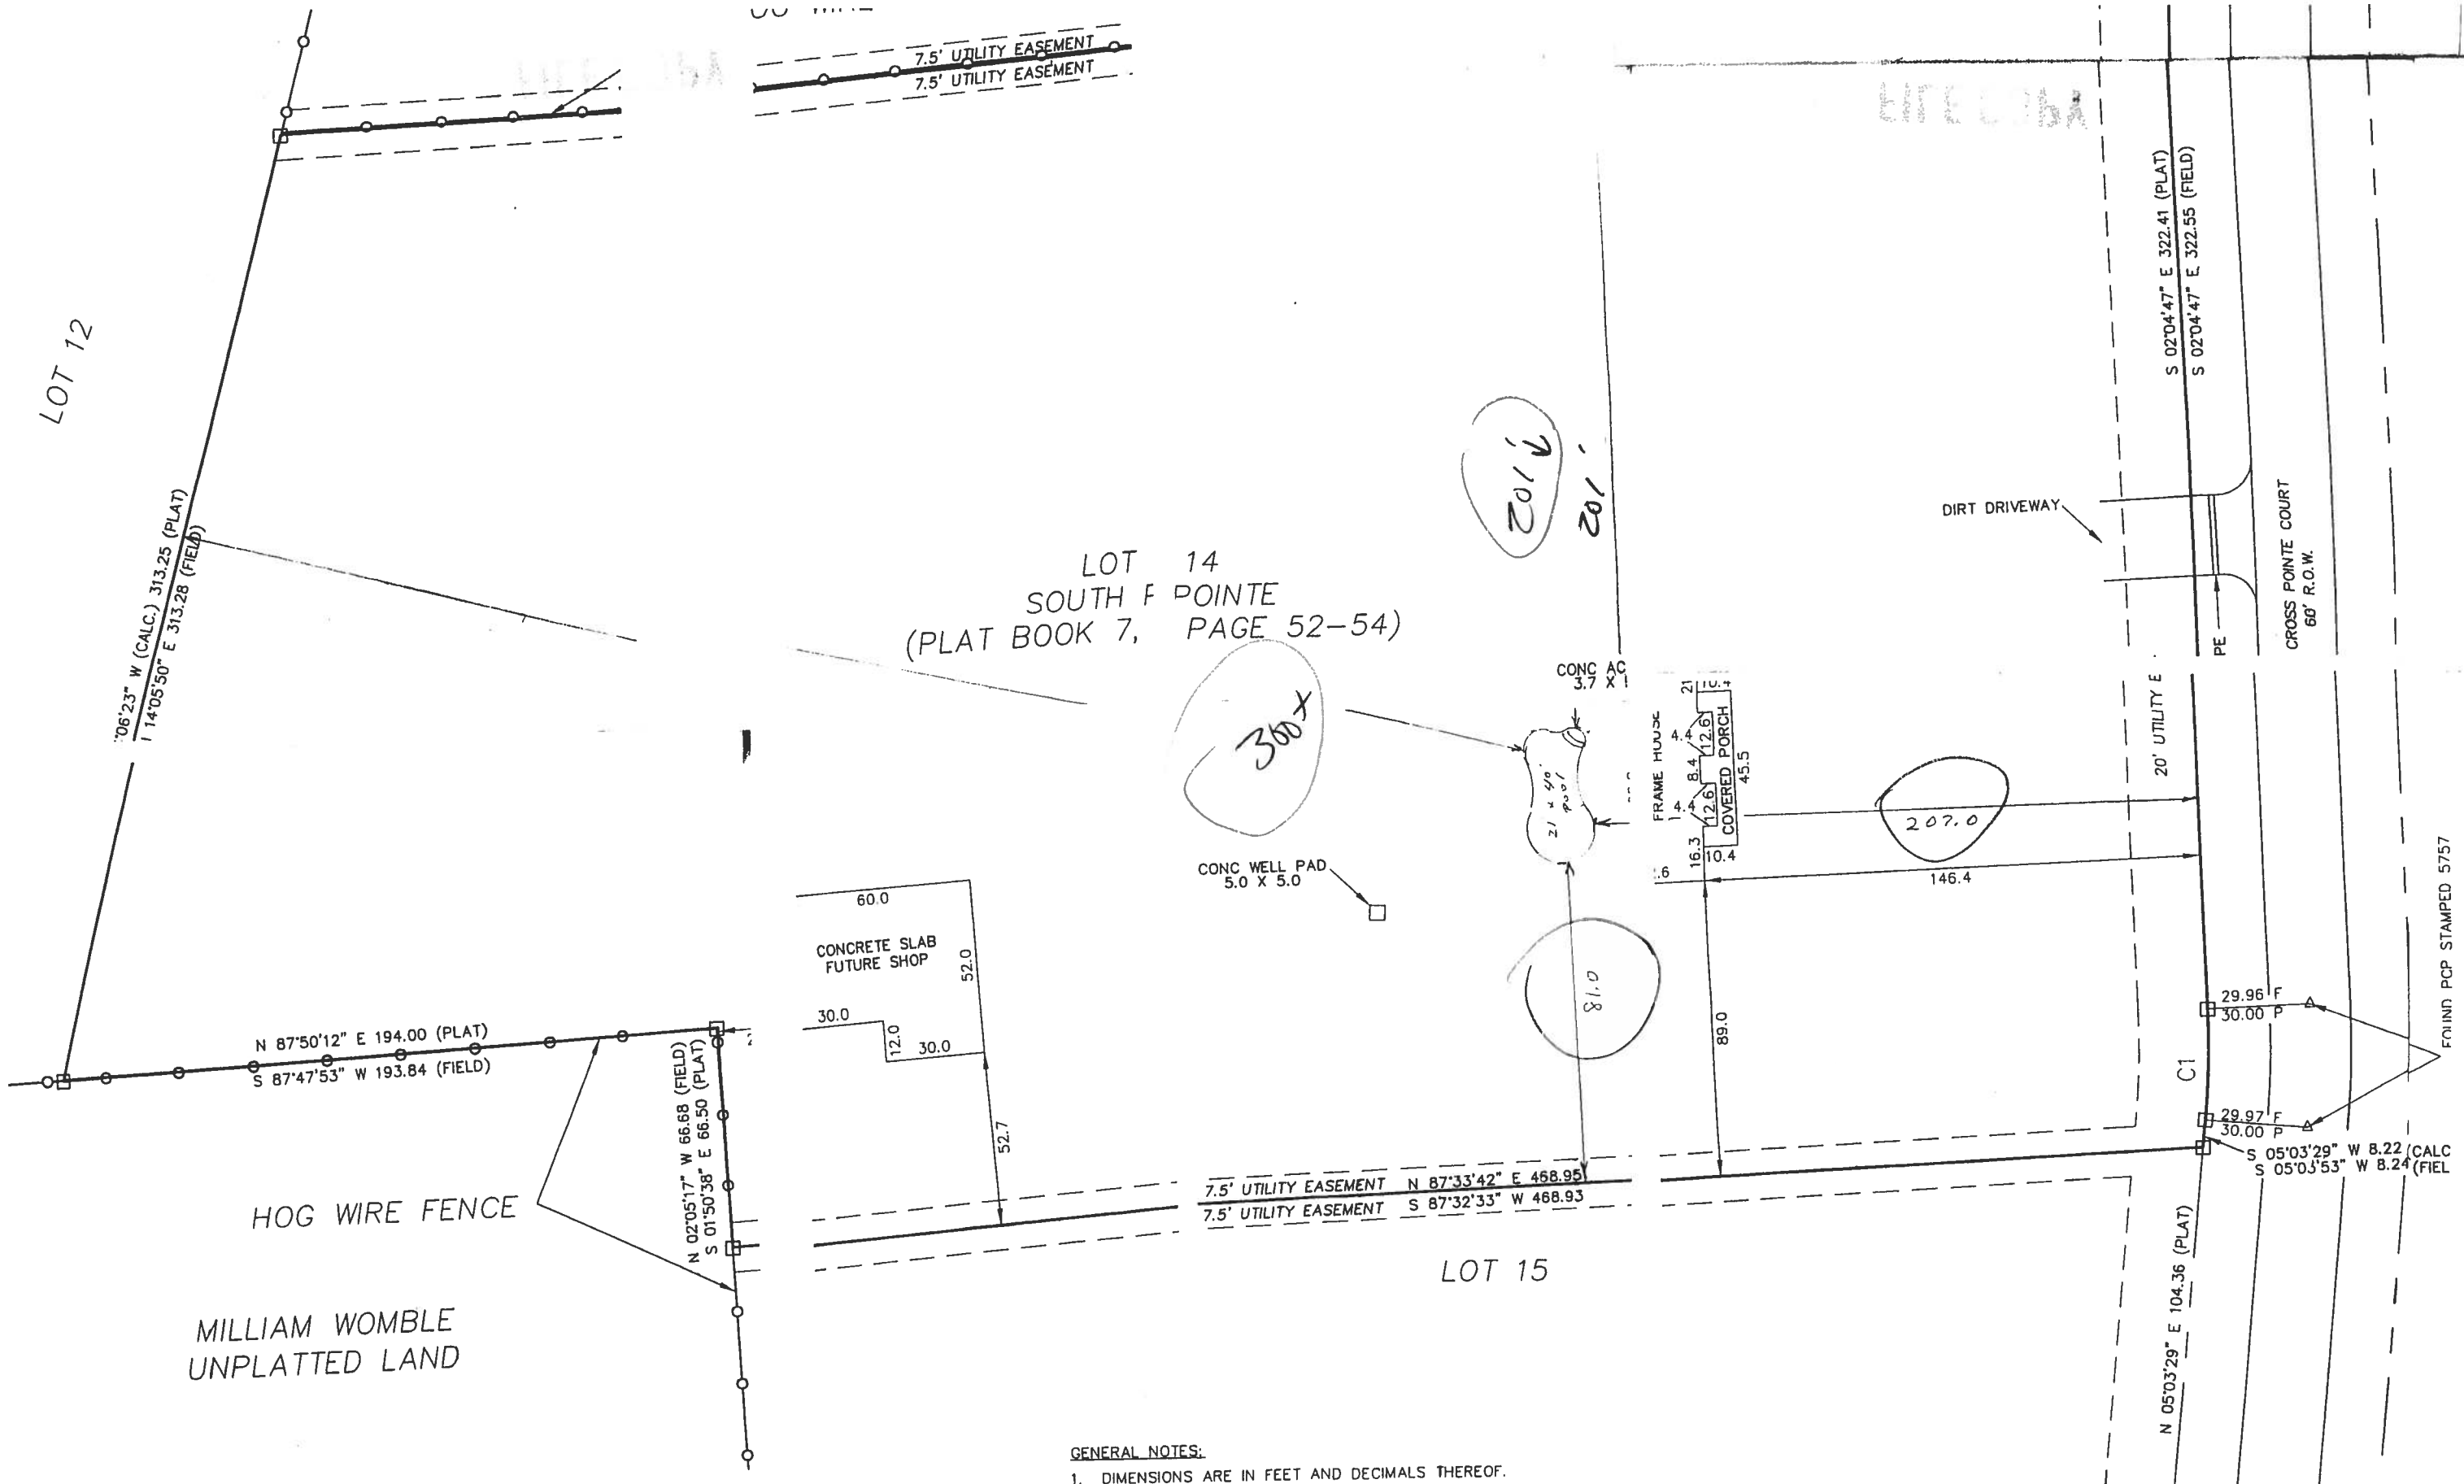

CERTIFICATE:

WE HEREBY
ABSRACT TI
AND FIRST F
THAT A BOU
WAS COMPLE

THIS BOUNDA
SET FORTH E
61617-6, FL
472.027, FLO

AGNOLI, BARE
PROFESSIONA

BY
GUY P

NOTE:

THIS CERTIFICA
NOT A CERTIFI
ENCUMBRANCE
THE SURVEYOR

ABSTRACT NOT

GENERAL NOTES:

1. DIMENSIONS ARE IN FEET AND DECIMALS THEREOF.
2. ABBREVIATIONS:
   R.O.W. = RIGHT-OF-WAY
   (F) = FIELD
   (P) = PLAT
   (C) = CALCULATED
3. BEARINGS ARE BASED ON THE PLAT OF SOUTHERN POINTE AS RE
   IN PLAT BOOK 7, PAGE 52-54, COLUMBIA COUNTY PUBLIC RECOR
   COLUMBIA COUNTY, FLORIDA.
4. ELEVATIONS ARE ASSUMED ON THE N.E. PROPERTY CORNER ELEVA
5. ACCORDING TO FEDERAL EMERGENCY MANAGEMENT AGENCY FLOOD

MAP

CURVE TABLE

CURVE	LENGTH	RADIUS	DELTA	CHORD	CHORD BEARING
				33.61	S 1'29'21" W P

revis

for:

title: