BOUNDARY SURVEY

IN SECTION 27, TOWNSHIP 08 SOUTH, RANGE 17 EAST,
COLUMBIA COUNTY, FLORIDA
FOR: SOUTHTRUST CONSTRUCTION

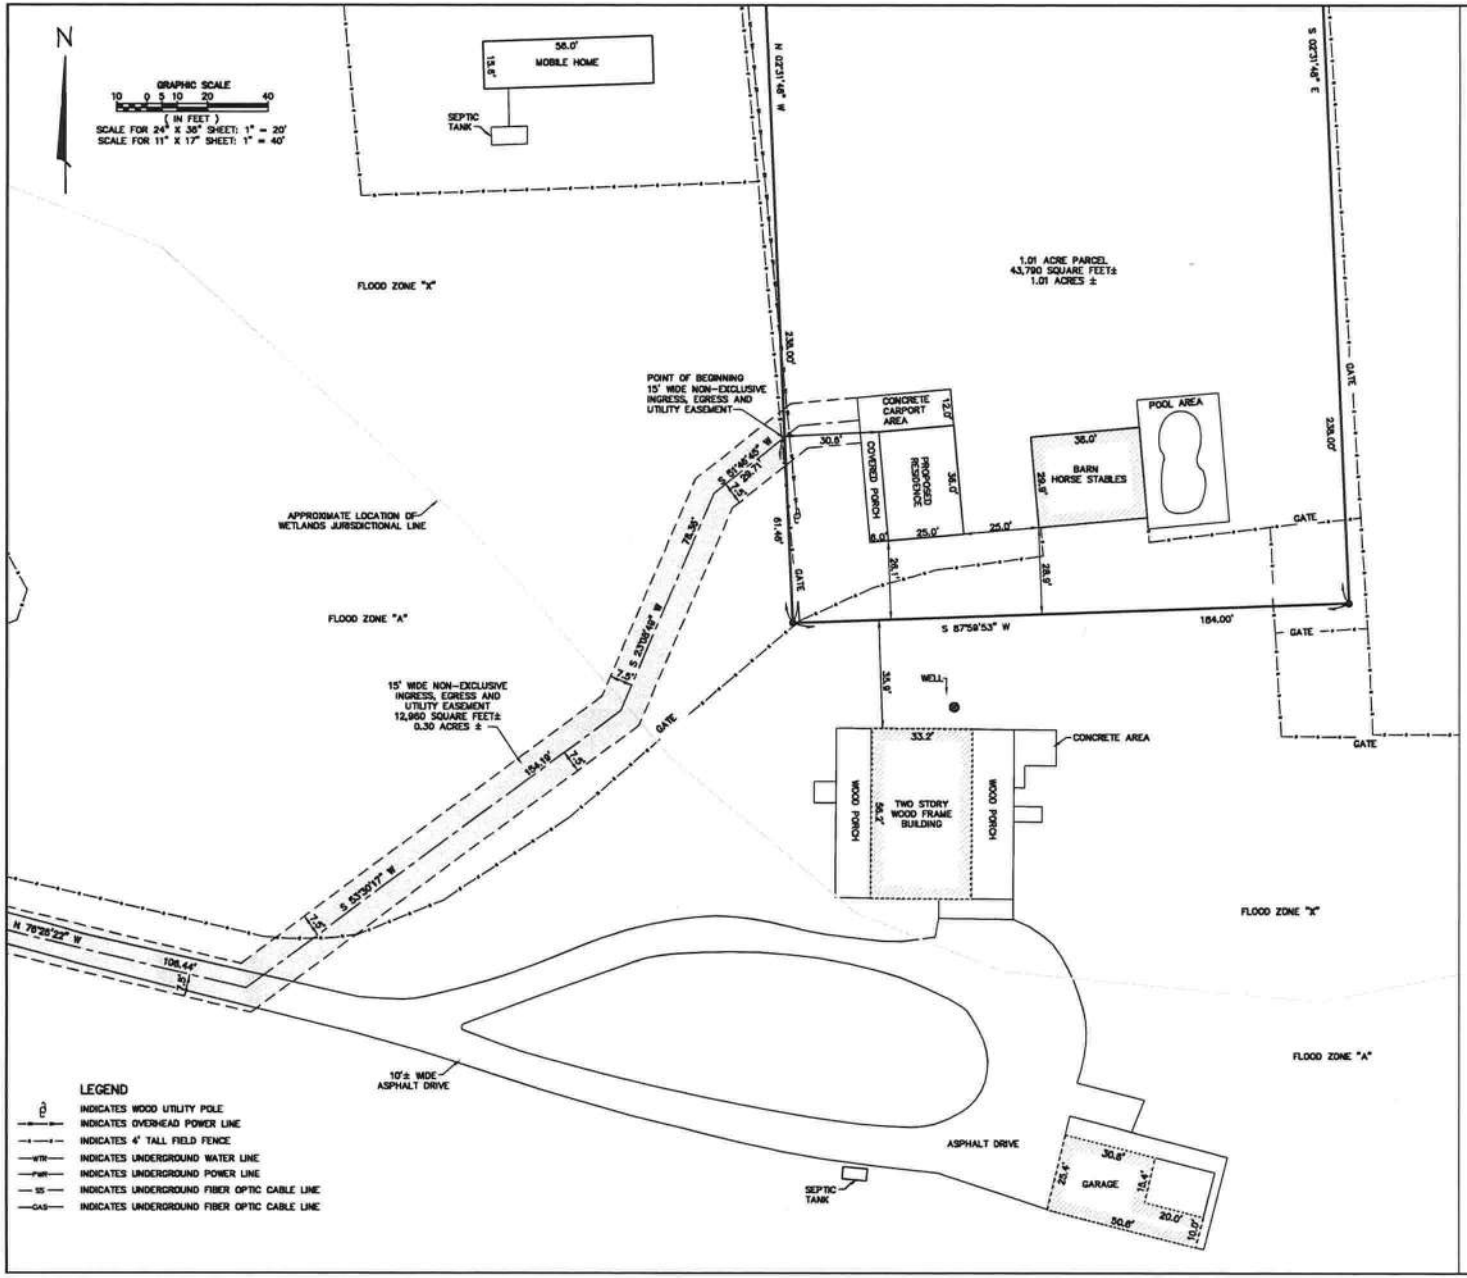

GEOLINE SURVEYING, INC.

Professional Land Surveyors
15680 NW 154th Terrace, Suite A
Alachua, Florida 32615
(386)418-0800 Fax:(386)452-2988
geoline@geolinelnc.com

DESIGNED	KEITH BARTON	SCALE	AS SHOWN
DRAWN	KEITH BARTON	DATE	MARCH 8, 2021
CHECKED	DAVE SHORT	PROJECT #	JS & BEV

BREWER RESIDENCE SITE, COLUMBIA COUNTY, FLORIDA
ADDRESS: 15585 SOUTH US HWY 441

DRAWING# JS & BEV

SHEET# 2 OF 3