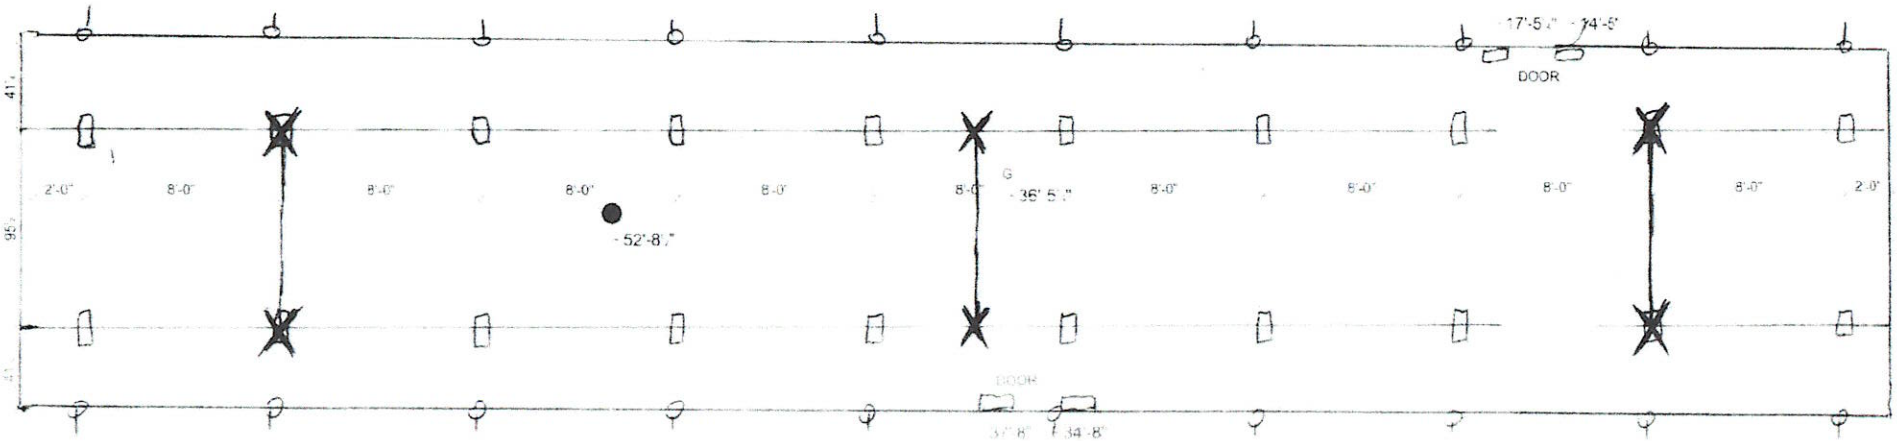

SUPPORT PIER/TYP

FOUNDATION NOTES:
- THIS DRAWING IS DESIGNED FOR THE STANDARD WIND ZONE AND IS TO BE USED IN CONJUNCTION WITH THE INSTALLATION MANUAL AND ITS SUPPLEMENTS.
- FOOTINGS ARE SHOWN FOR EXAMPLE ONLY QUANTITY AND SPACING MAY VARY BASED ON PAD TYPE, SOIL CONDITION, ETC.
- FOOTINGS ARE REQUIRED AT SUPPORT POSTS. SEE INSTALLATION MANUAL FOR REQUIREMENTS

16 X 80
2-BEDROOM / 2-BATH

- MAIN ELECTRICAL
- ELECTRICAL CROSSOVER
- WATER INLET
- WATER CROSSOVER (IF ANY)
- GAS INLET (IF ANY)
- GAS CROSSOVER (IF ANY)
- DUCT CROSSOVER
- SEWER DROPS
- RETURN AIR (W/OPT. HEAT PUMP OH DUCT)
- SUPPLY AIR (W/OPT. HEAT PUMP OH DUCT)

Frame piers 4' o/c with 17X25 abs pad

Oliver Technologies 1101 LV (6)