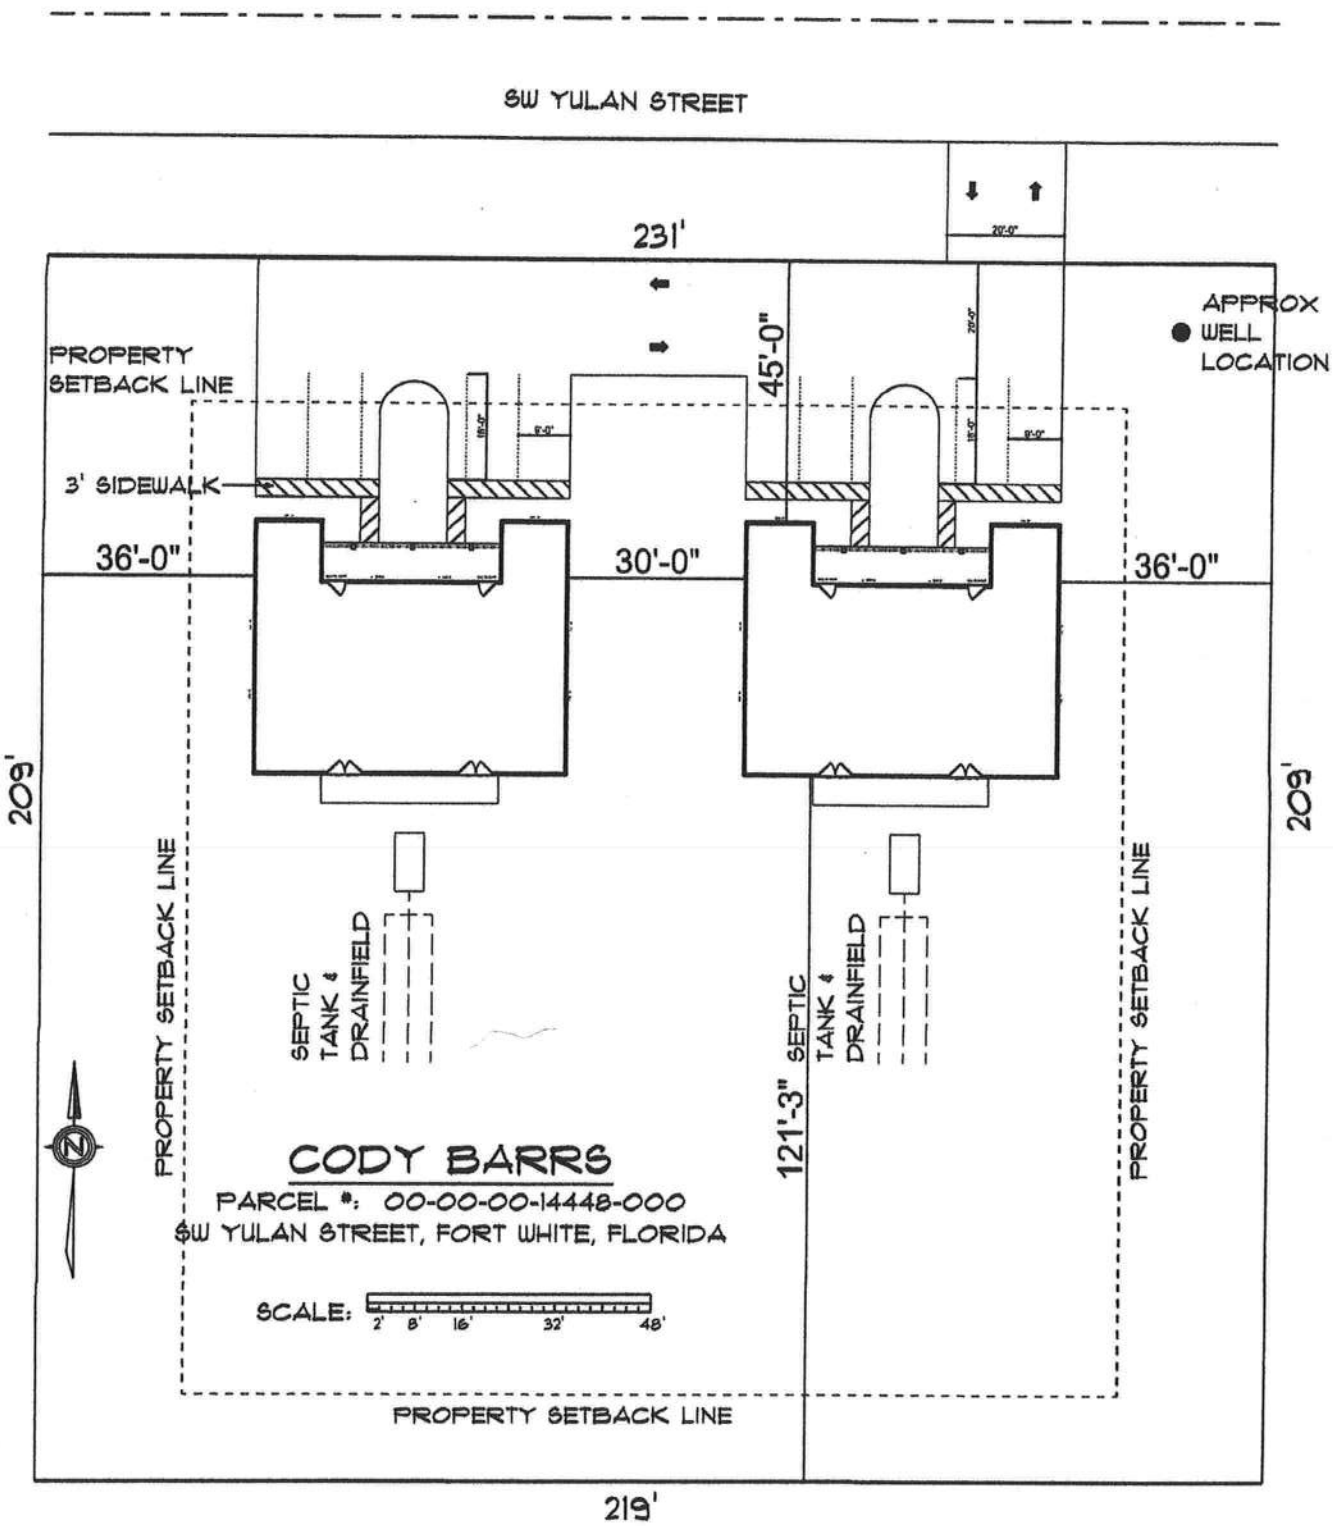
SW YULAN STREET
231'
20'-0"
45'-0"
APPROX
WELL
LOCATION
PROPERTY
SETBACK LINE
3' SIDEWALK
36'-0"
30'-0"
36'-0"
209'
209'
PROPERTY SETBACK LINE
SEPTIC
TANK &
DRAINFIELD
121'-3"
SEPTIC
TANK &
DRAINFIELD
PROPERTY SETBACK LINE
N
CODY BARRS
PARCEL #: 00-00-00-14448-000
SW YULAN STREET, FORT WHITE, FLORIDA
SCALE:
2' 8' 16' 32' 48'
PROPERTY SETBACK LINE
219'