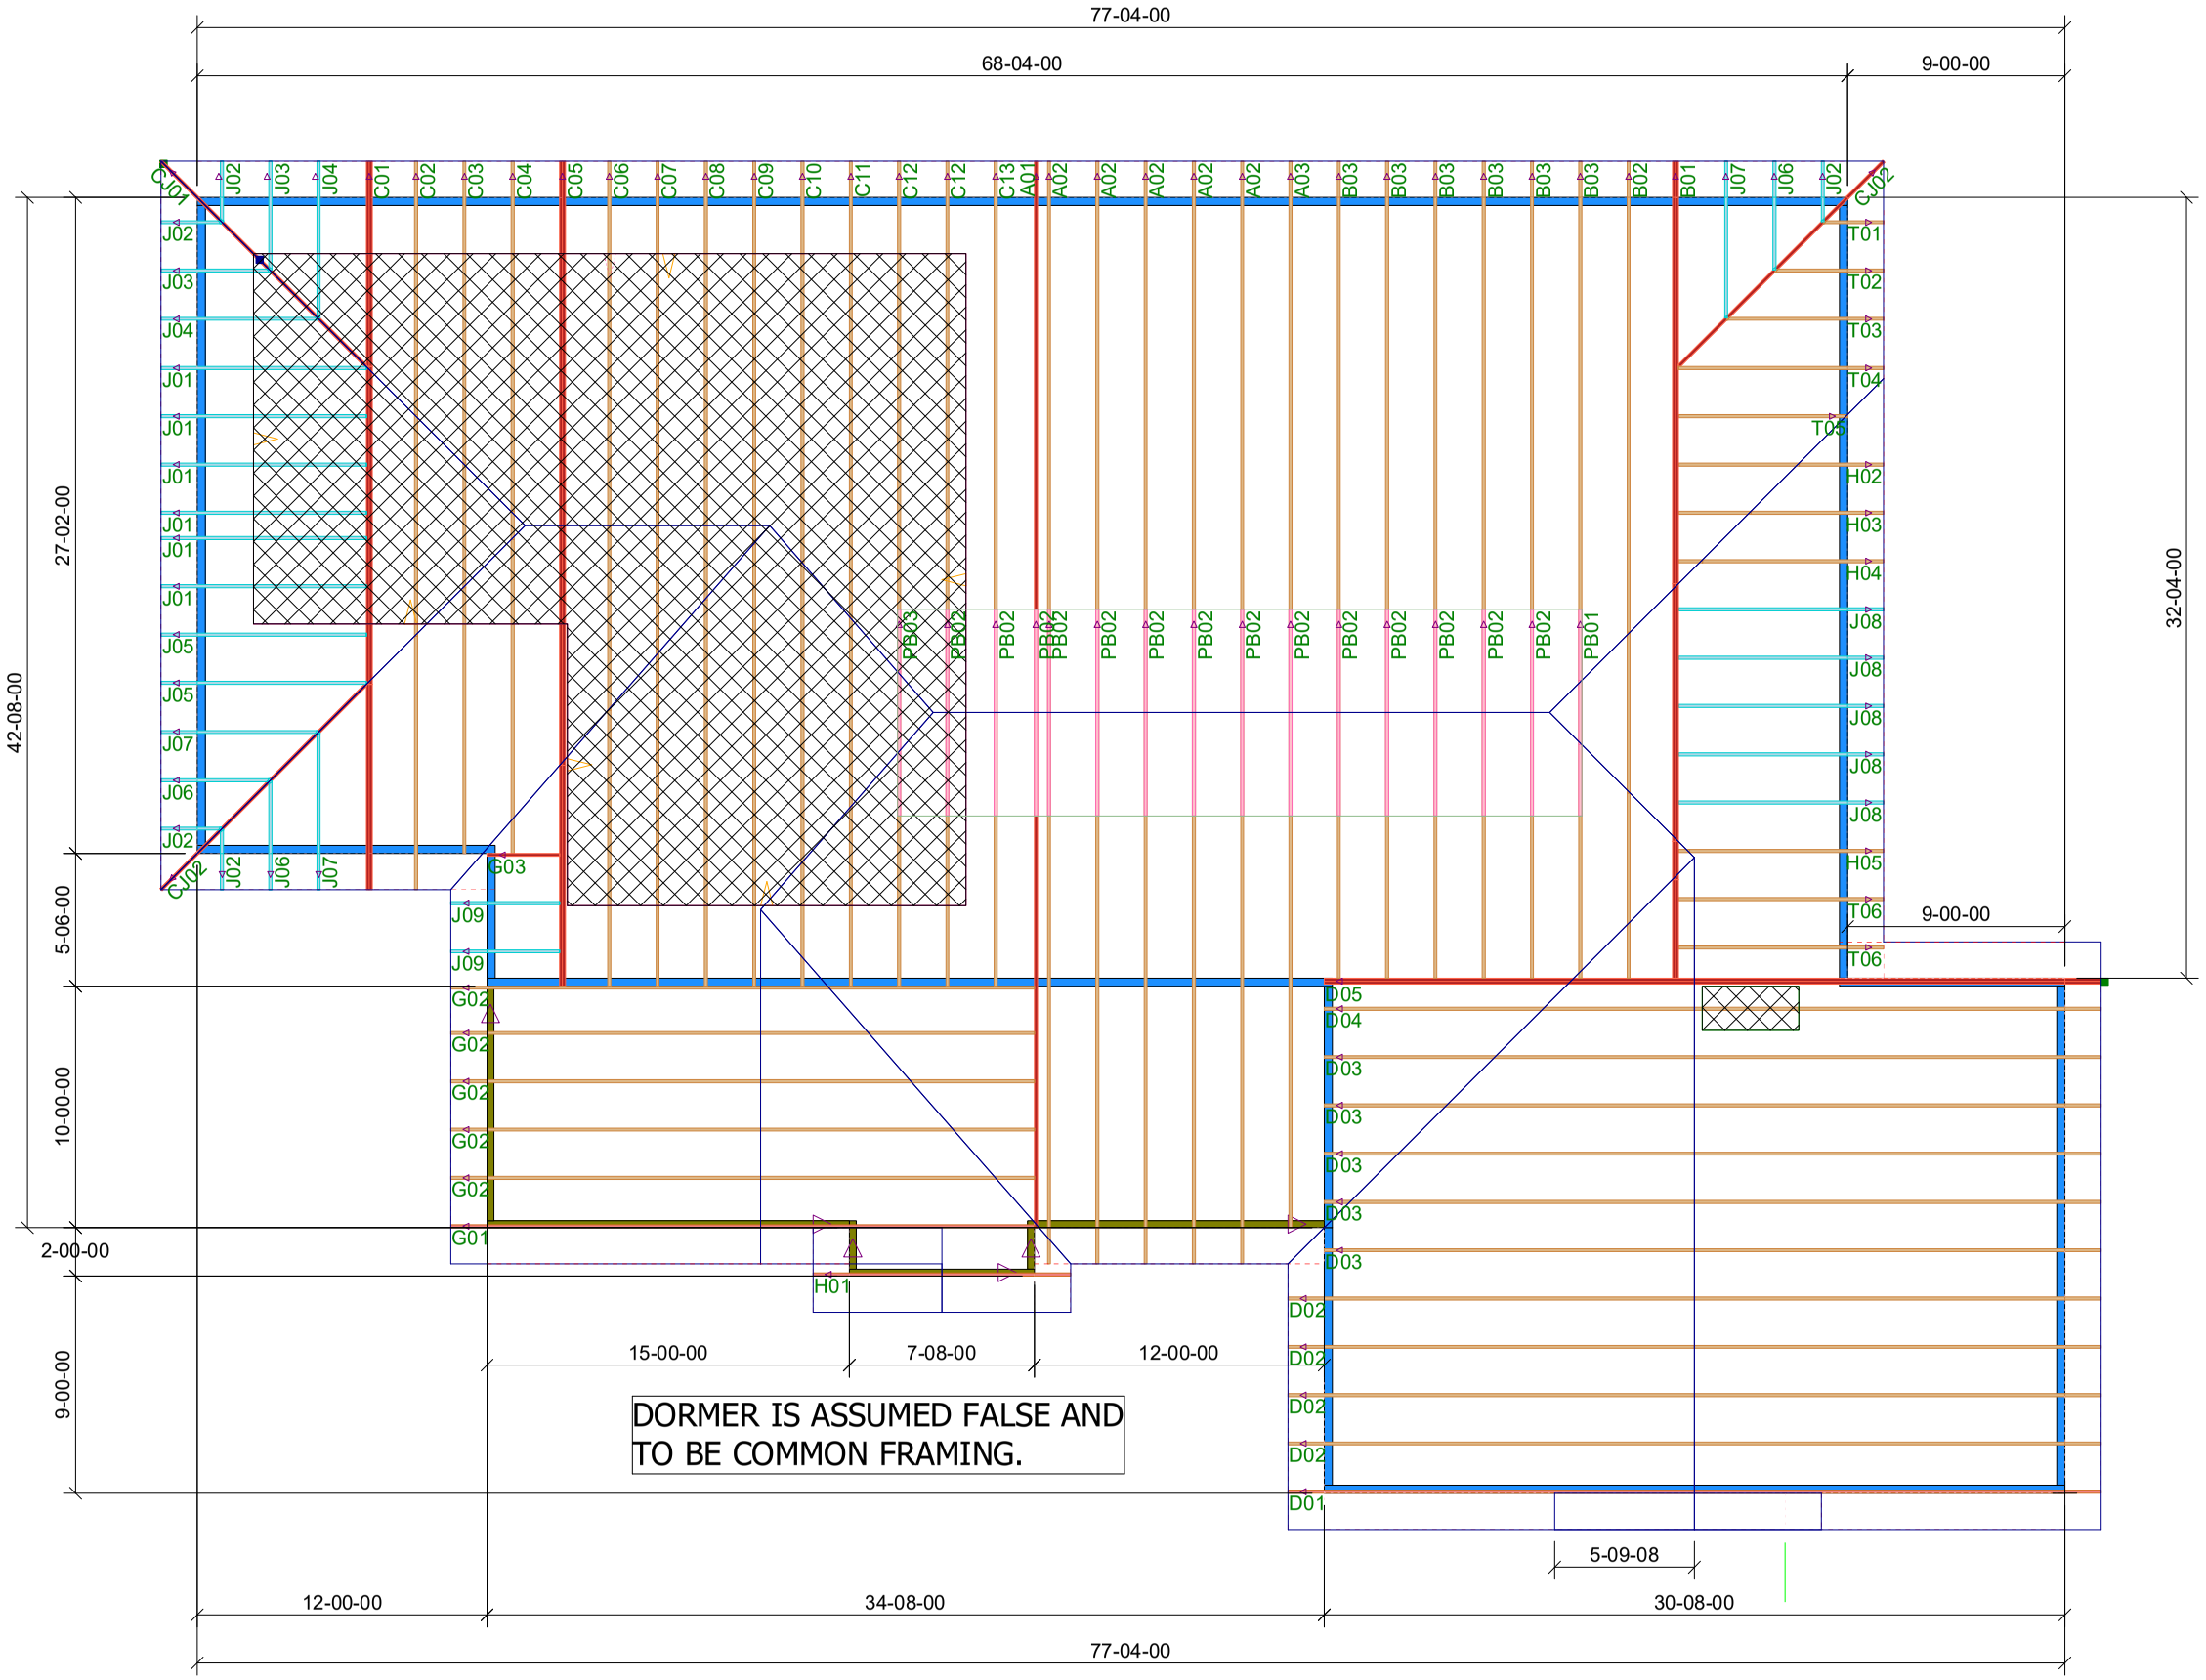

ROOF PITCH: 7/12 & 8/12

CLG PITCH: 12" STEP TRAY
KITCHEN, LR AND DR.

O.H: 18" PLUMB CUT

WIND: 130 MPH

EXP: "B"

LOADING: 40 PSF

WALLS: 2 X 4 X 9'

DATE: 12-26-2024

Mayo Truss
Company Inc.
Ph. (386) 294-3988
Fax (386) 294-3981
mayotruss@windstream.net

Client: Plumb Level
Date: 12/26/2024
Quote Date: / /
Seal Date: / /
Designer: Lynn Bell
Job Number: 1224-061

Revis

1240 SW Ridge Street
Lake City FL.