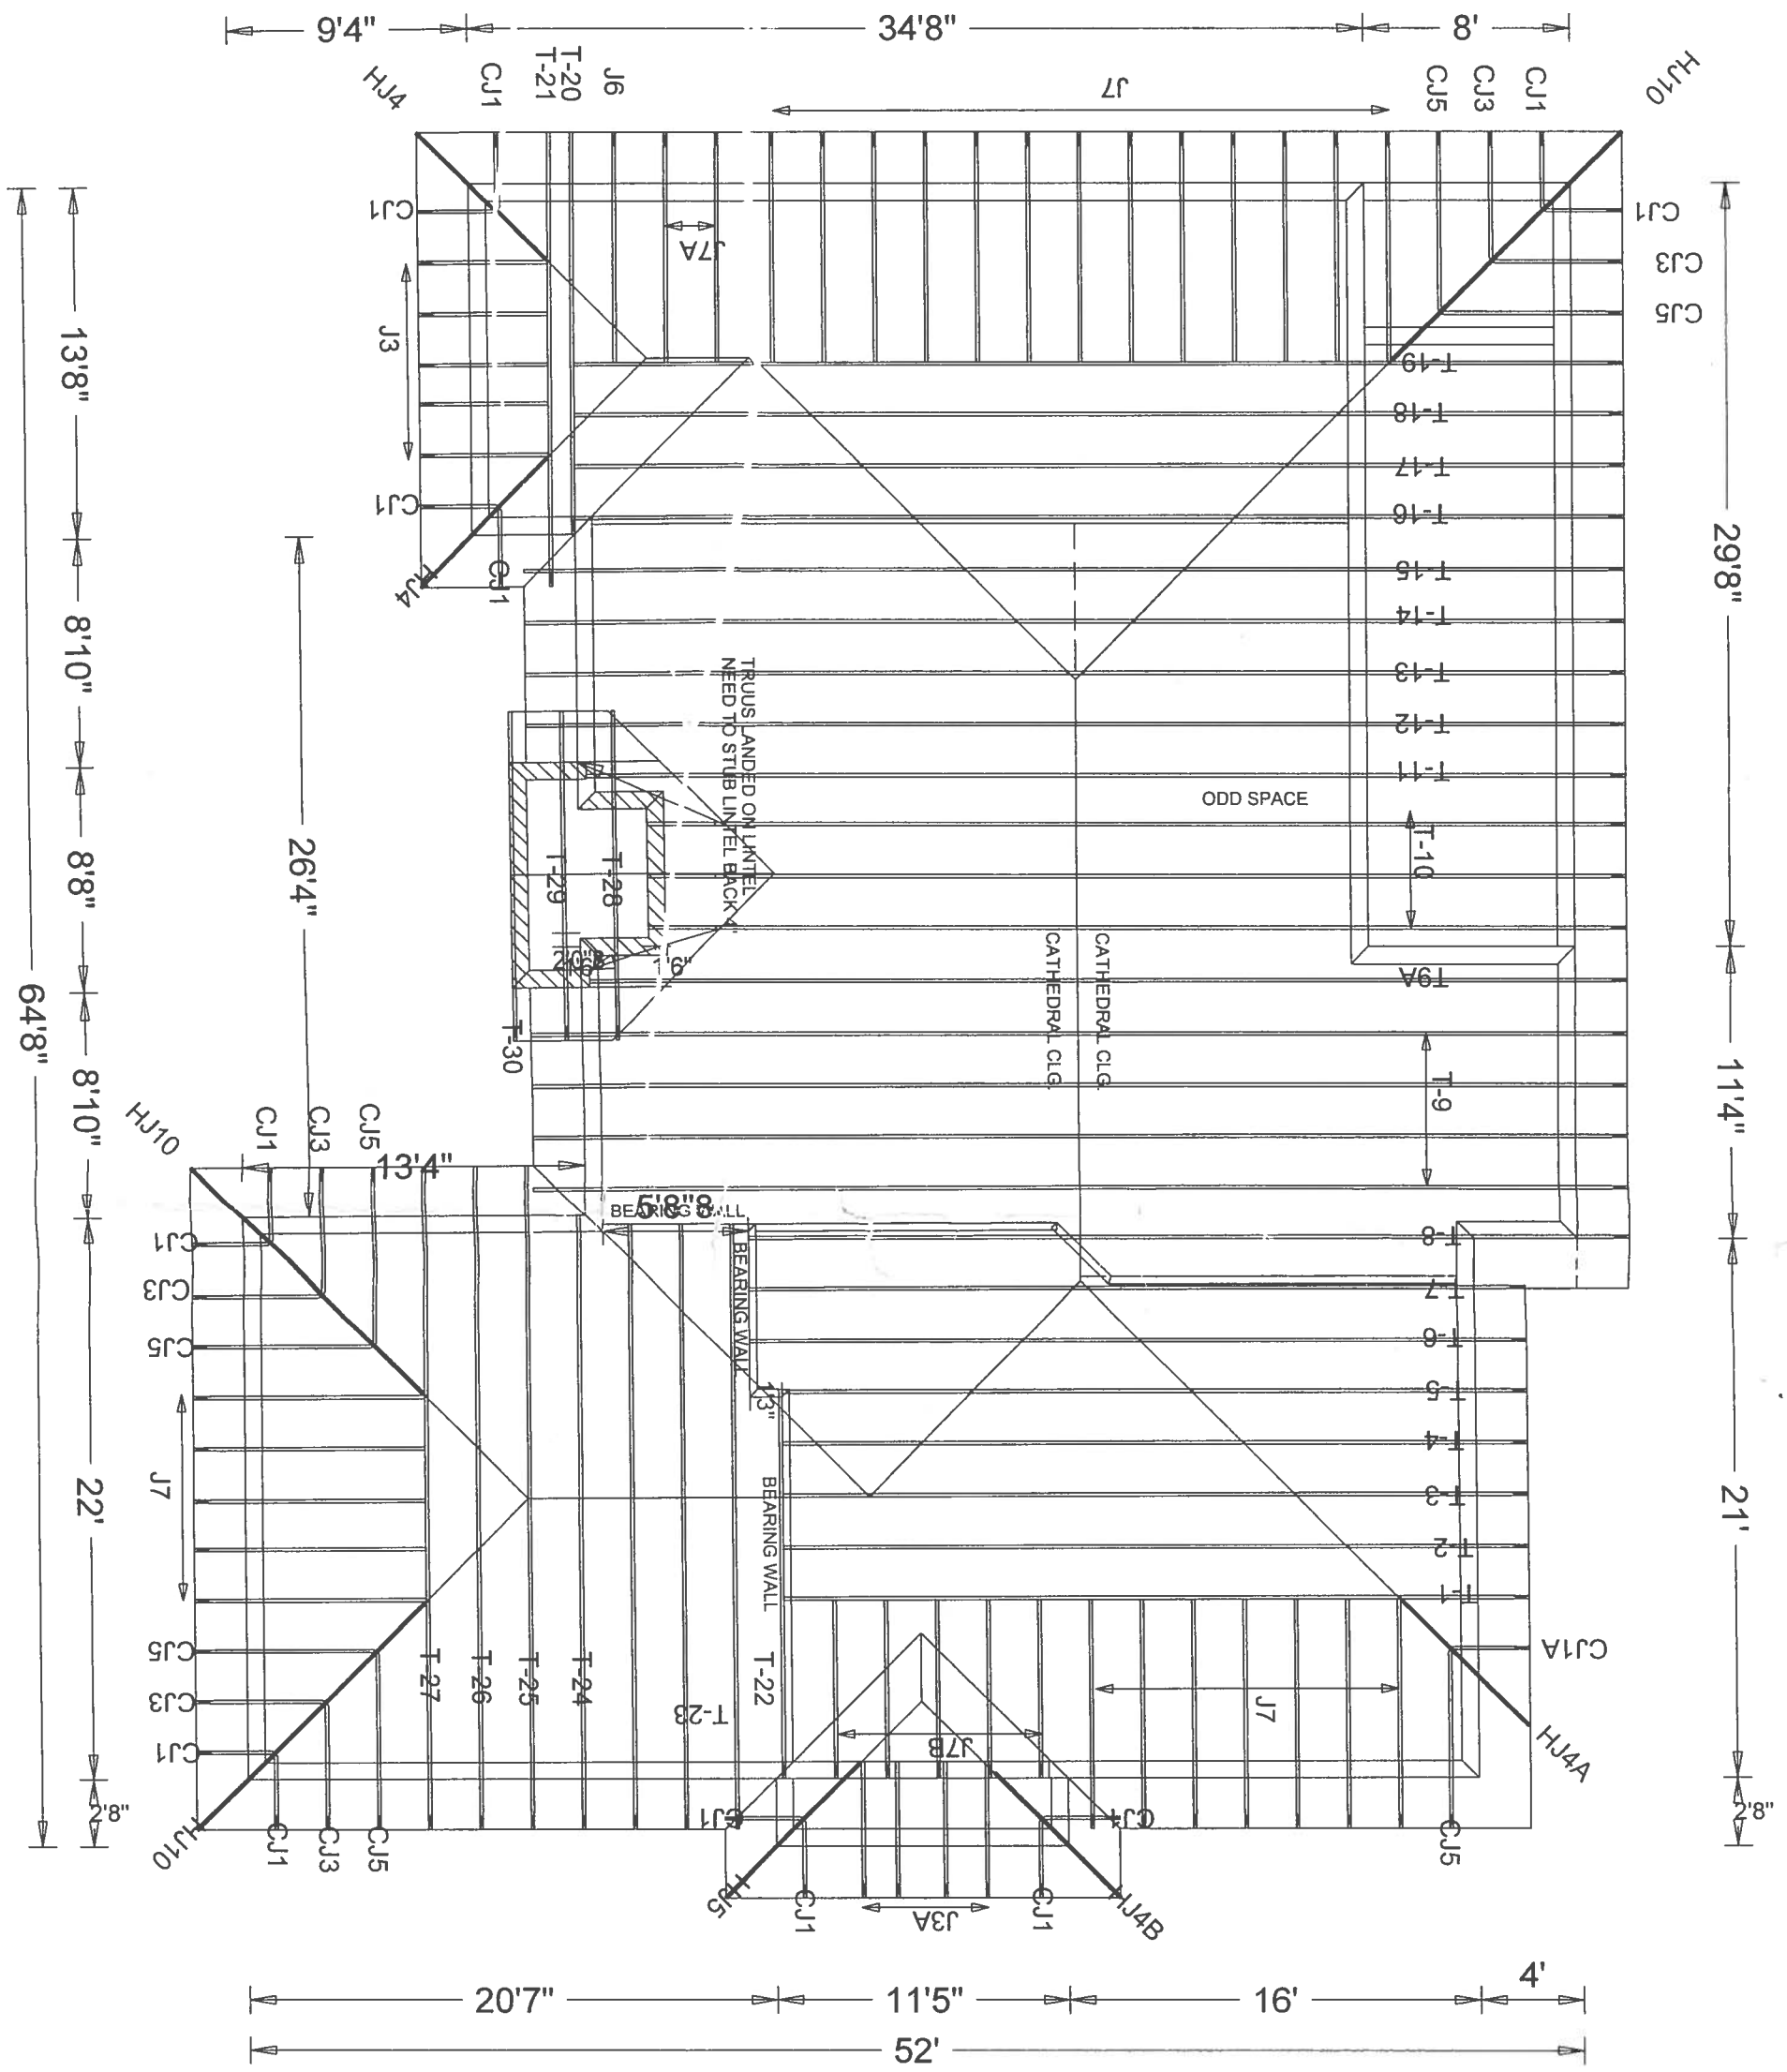

PAGE NO:	JOB NO:	DESIGNED BY:	JOB DESCRIPTION:	JOB LOCATION:
1 OF 1	19311	CHARLES RIGGS	HOMES BY WHITTAKER / #2021 AC	