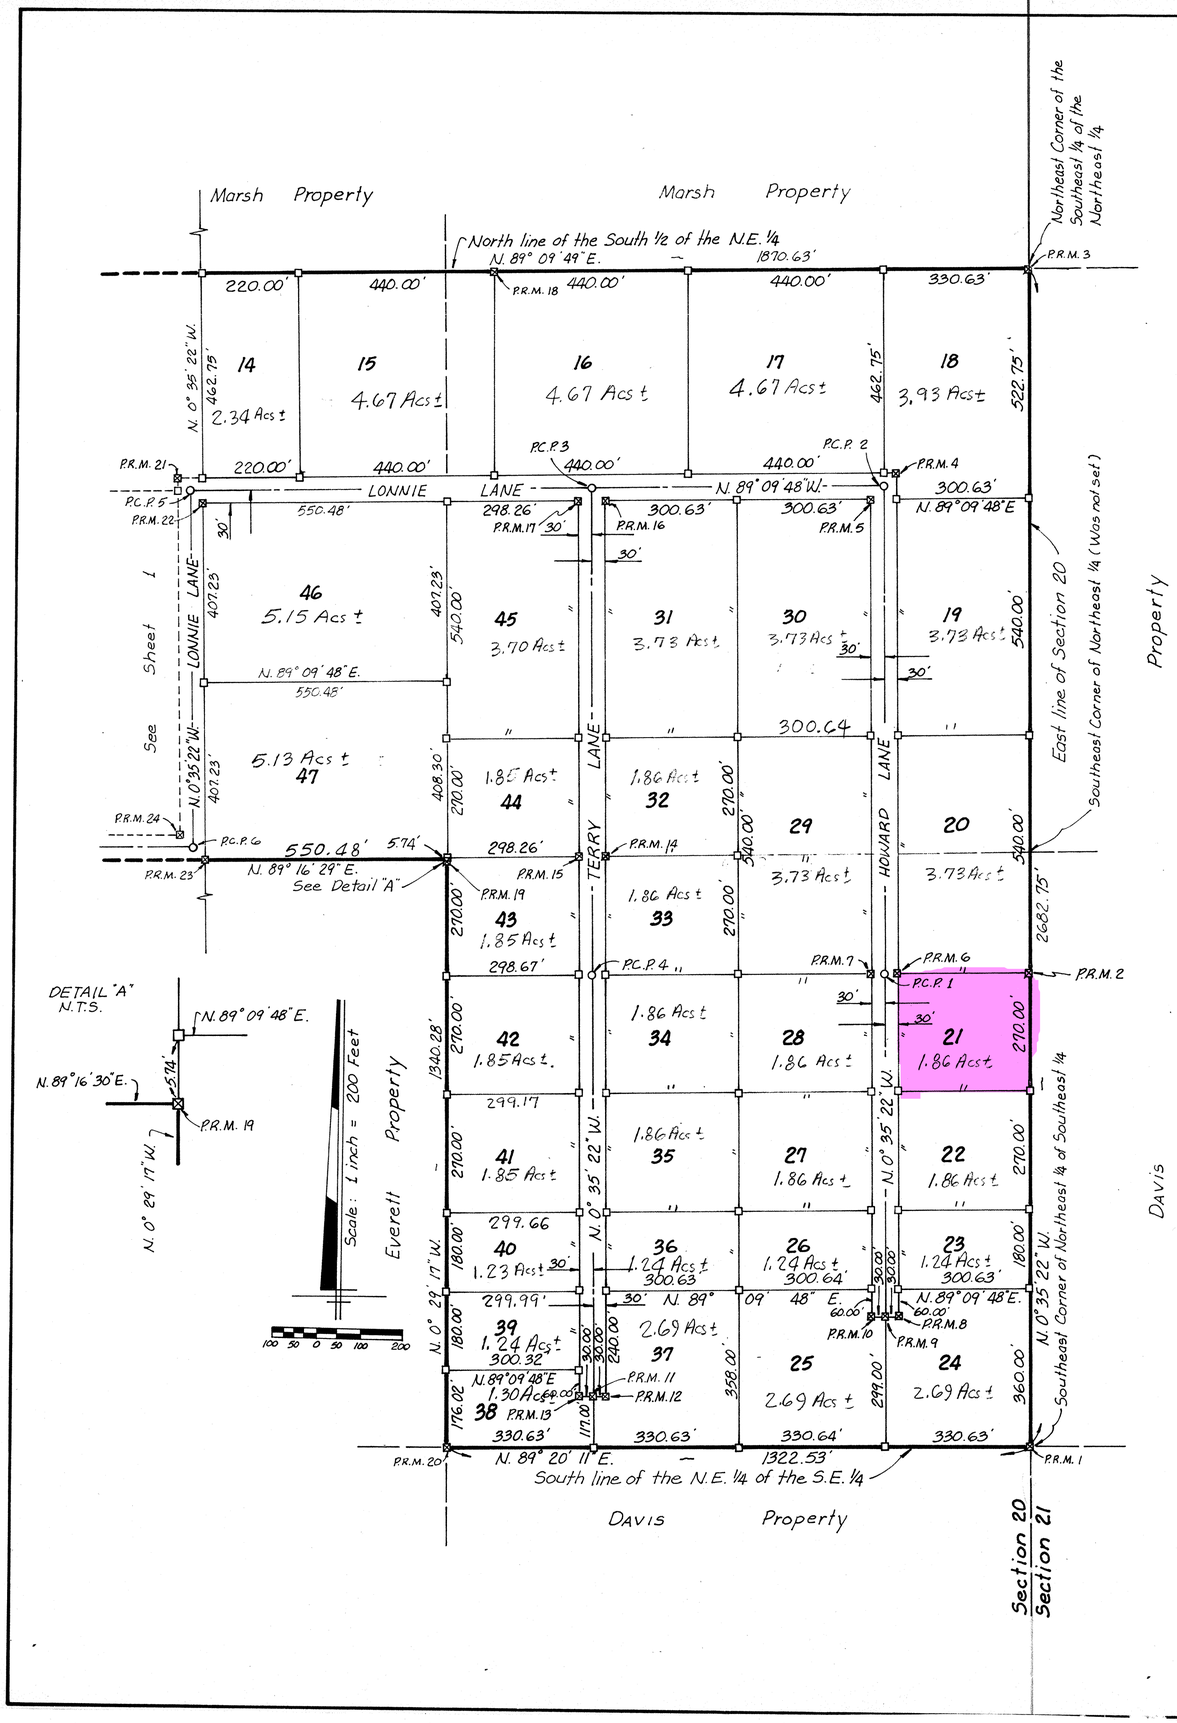

DAVIS SUBDIVISION

IN

SECTION 20 TOWNSHIP 2 SOUTH RANGE 16 EAST

COLUMBIA COUNTY FLORIDA

DEDICATION

KNOW ALL MEN BY THESE PRESENTS:

That VAN-LAMB, INC., a Florida corporation, as Owner, and Lenvil H. Dicks, as Mortgagee, and COLUMBIA COUNTY BANK, a Florida banking corporation, as Assignee of said Mortgagee, have caused the lands herein described to be surveyed, laid out, subdivided and platted to be known as DAVIS SUBDIVISION, and that the streets, roads and easements as shown are hereby dedicated to the public for the uses and purposes theron stated.

In Witness Whereof, the said VAN-LAMB, INC., Lenvil H. Dicks and COLUMBIA COUNTY BANK have executed and caused these presents to be executed in their respective names, by their respective officers duly authorized and their respective corporate seals to be affixed.

VAN-LAMB, INC., a Florida corporation,

BY: _____
Its President

ATTEST: _____
Its Secretary

(CORPORATE SEAL)

_____ (SEAL)
LENVIL H. DICKS

COLUMBIA COUNTY BANK, a Florida banking corporation,

BY: _____
Its Executive Vice President

ATTEST: _____
Its Cashier

(CORPORATE SEAL)

ACKNOWLEDGMENT

STATE OF FLORIDA

COUNTY OF COLUMBIA

The Foregoing instrument was acknowledged before me this _____ day of April, 1974, by John J. Lamb and Howard E. Van Arsdall, Jr., as President and Secretary respectively of VAN-LAMB, INC., a Florida corporation; by Robert L. Green and L. Thomas Wilt, as Executive Vice President and Cashier respectively of COLUMBIA COUNTY BANK, a Florida banking corporation; and by Lenvil H. Dicks.

_____
Notary Public, State of Florida

My Commission expires: _____

(NOTARIAL SEAL)

DAVIS SUBDIVISION

IN

SECTION 20 TOWNSHIP 2 SOUTH RANGE 16 EAST

COLUMBIA COUNTY FLORIDA

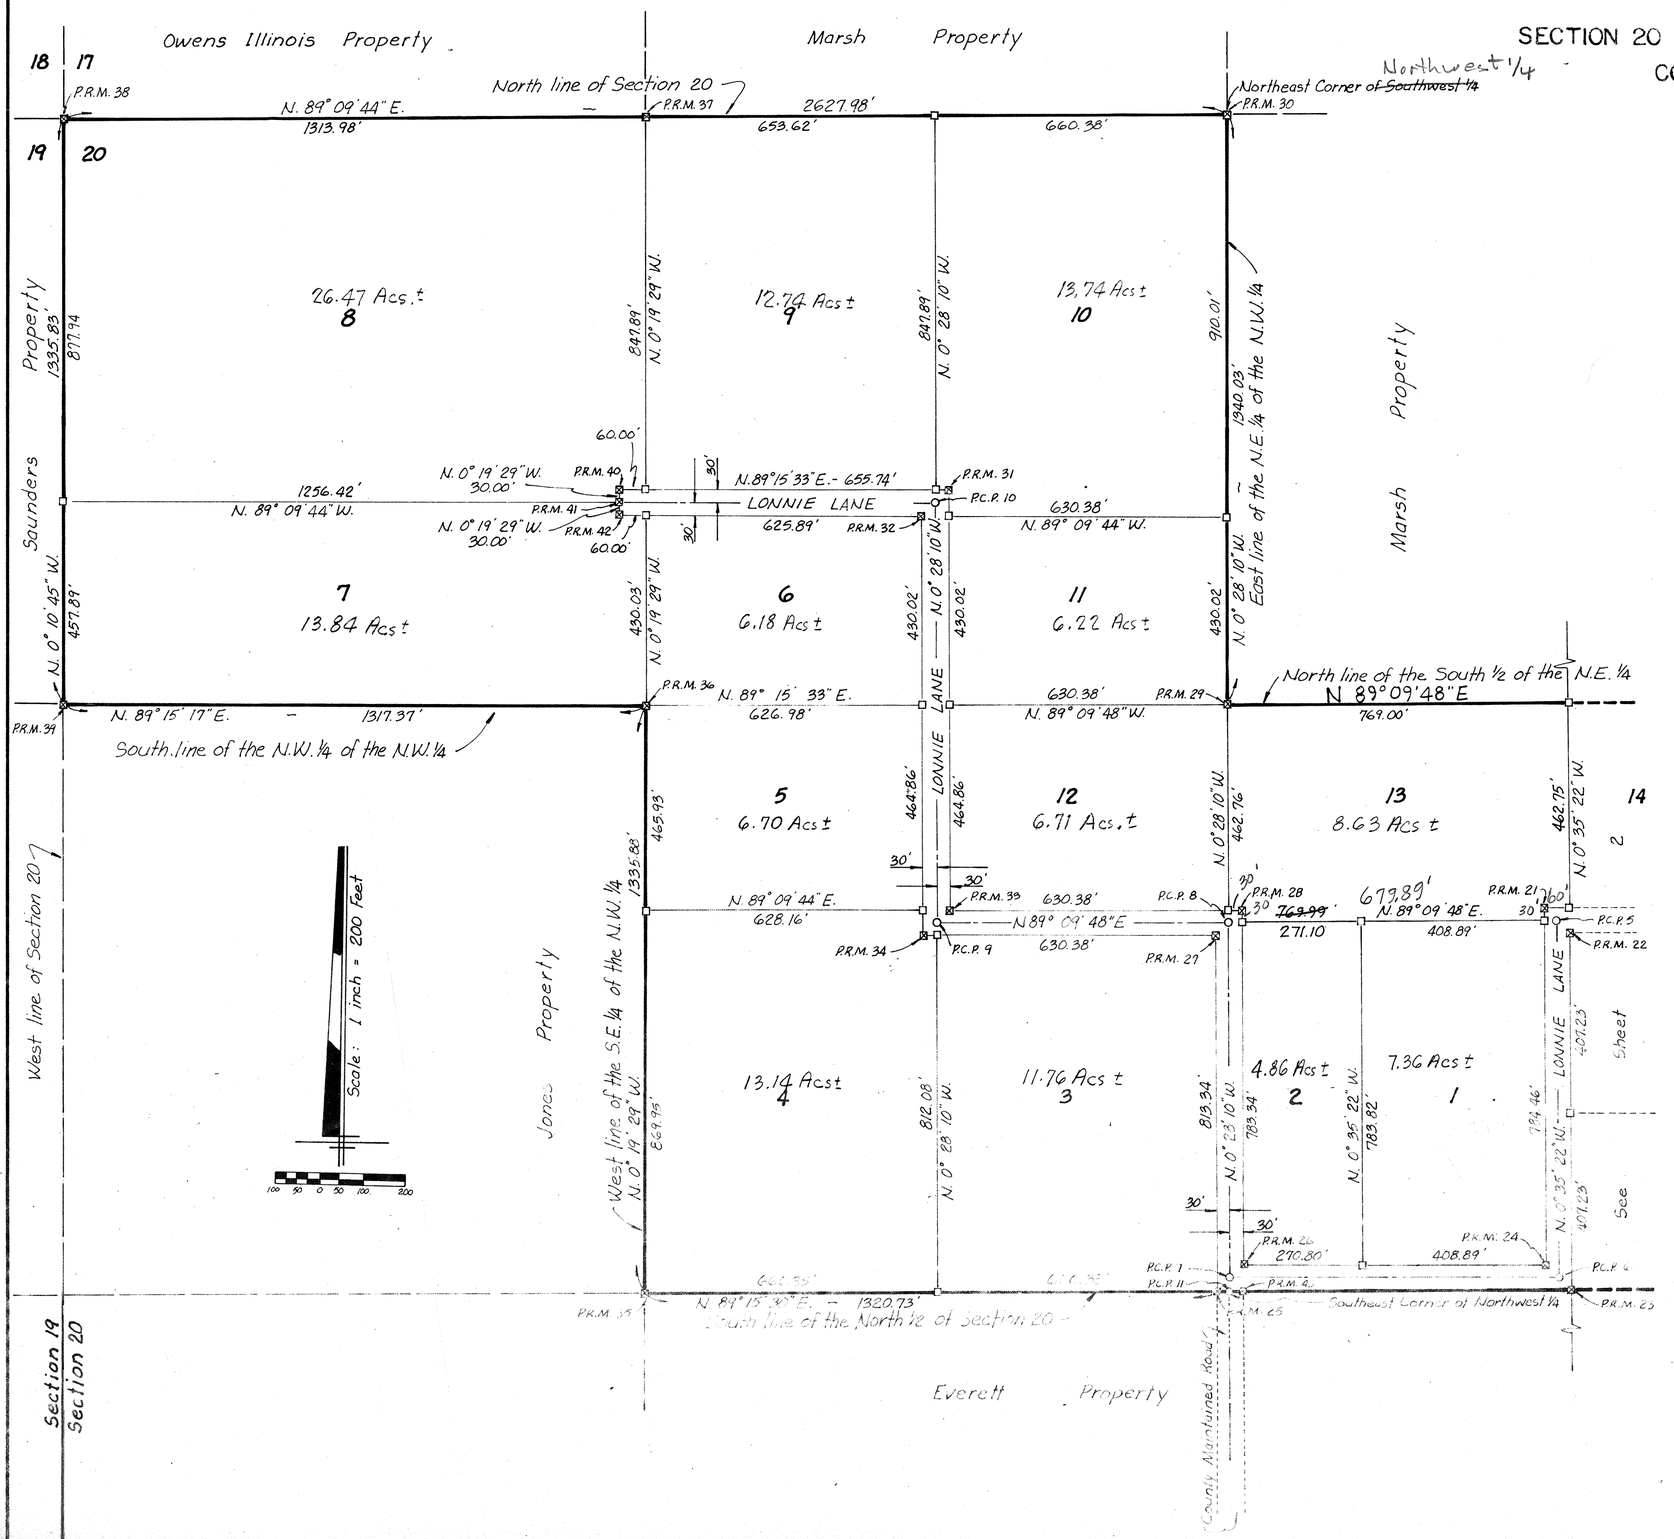

DESCRIPTION

The North 1/2 of the Northwest 1/4, The Southeast 1/4 of the Northwest 1/4, The South 1/2 of the Northeast 1/4, and the Northeast 1/4 of the Southeast 1/4, All in Section 20, Township 2 South, Range 16 East, Columbia County, Florida.

LEGEND

1. ■ = 4"x4" Concrete monument found as noted.
2. □ = 4"x4" Concrete monument with Cap embedded in top stamped L.L. Lee and Associates, Inc. and Surveyors Registration Number and date.
3. Bearings projected from State Plane Coordinates.
4. ⊠ = 4"x4" Concrete P.R.M. with brass cap stamped L.L. Lee and Associates, Inc. and Surveyors Registration Number, and P.R.M. Number.
5. ○ = Permanent Control Point - Iron Pipe or Iron Rod with cap stamped P.C.P. with Surveyors Registration Number and P.C.P. Number found as noted.
6. All Subdivision Roads are to be 60 feet, 30 feet each side of Centerline.
7. N.T.S. = Not to Scale

CERTIFICATE OF CLERK

File Number 74-4245

I HEREBY CERTIFY that I have examined the foregoing Plat and find that it complies in form with Chapter 177 Florida Statutes and was filed for Record this 7th day of June A.D. 1974 in Plat Book 4 Page 11 of the Public Records of Columbia County, Florida.

W. E. Crews
Clerk of Circuit Court in and for Columbia County, Florida.

APPROVED BY BOARD OF COUNTY COMMISSIONERS, COLUMBIA COUNTY, FLORIDA

Signed: _____, Chairman

Attest W. E. Crews, Clerk

Date: 6-7-74

State of Florida, County of Columbia
Filed for record on this 7th day
June 19 74 and recorded
Plat 4 page 11A
Book No. 4 on Page No. 11A
Witness my hand and official seal on the last aforesaid
W. E. Crews, Clerk Circuit Court
By _____ D.C.

SURVEYORS CERTIFICATION

I HEREBY CERTIFY that I am a duly authorized Land Surveyor and that a survey of the lands hereon described has been made under my responsible direction and supervision and subdivided as shown on this Plat, and that Permanent Reference Monuments and Permanent Control Points have been placed according to Chapter 177, Florida Statutes, Plats being a true and correct representation of said survey.

Signed: _____
Lonnie L. Lee
Fla. R. L.S. No. 1170
Date