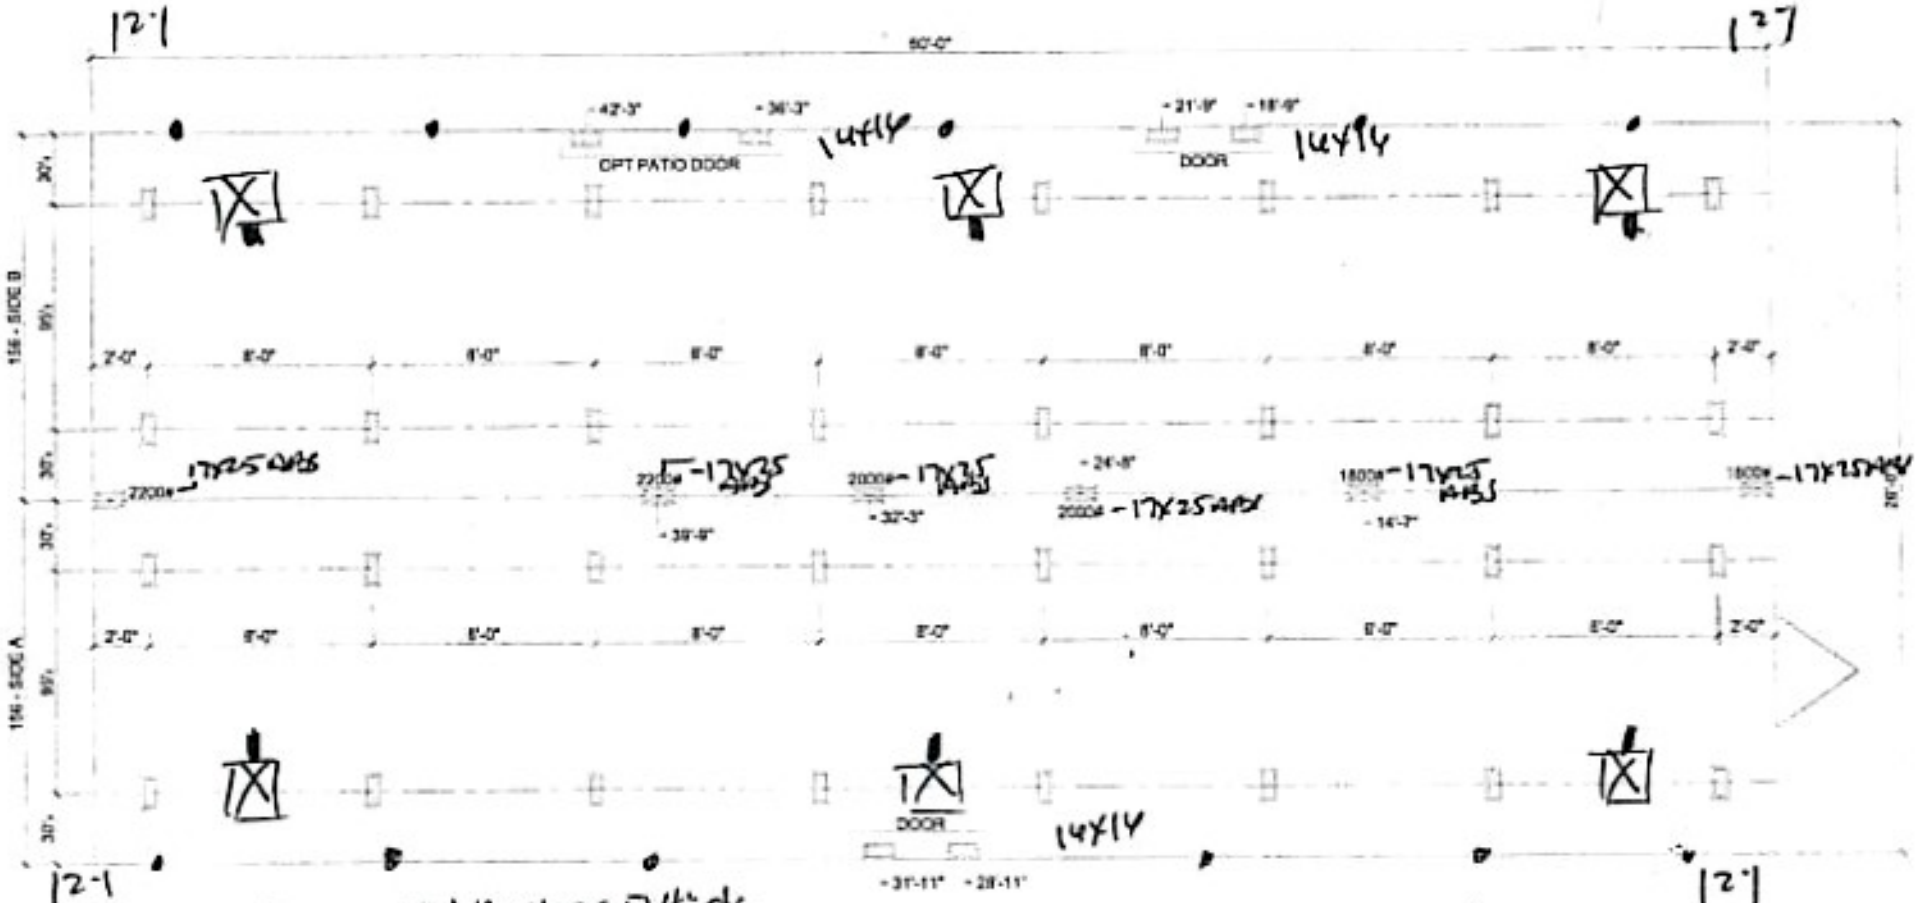

• Tie downs - 48" Anchor 5'4" o/c

MARRIAGE LINE OPENING SUPPORT PIER/TYP. - 17x25 ABS or 23x31 ABS or 17x25 ABS triple stacked

SUPPORT PIER/TYP 17x25 ABS w/ 8x8x16 5o/c

07/10/23

FOUNDATION NOTES: ☒ - Oliver System

- THIS DRAWING IS DESIGNED FOR THE STANDARD WIND ZONE AND IS TO BE USED IN CONJUNCTION WITH THE INSTALLATION MANUAL AND IT'S SUPPLEMENTS.
- FOOTINGS ARE SHOWN FOR EXAMPLE ONLY QUANTITY AND SPACING MAY VARY BASED ON PAD TYPE, SOIL CONDITION, ETC.
- FOOTINGS ARE REQUIRED AT SUPPORT POSTS, SEE INSTALLATION MANUAL FOR REQUIREMENTS.

> Double Frame Tie - 48" Anchor 5' from end then 12' o/c

Live Oak Homes * All Perimeter Idoors 16x16

MODEL: V-2603J-ELITE - 28 X 60 (BOX) * All centerline Sheawwall Anchors 16o1

3-BEDROOM / 2-BATH

V-2603J-ELITE