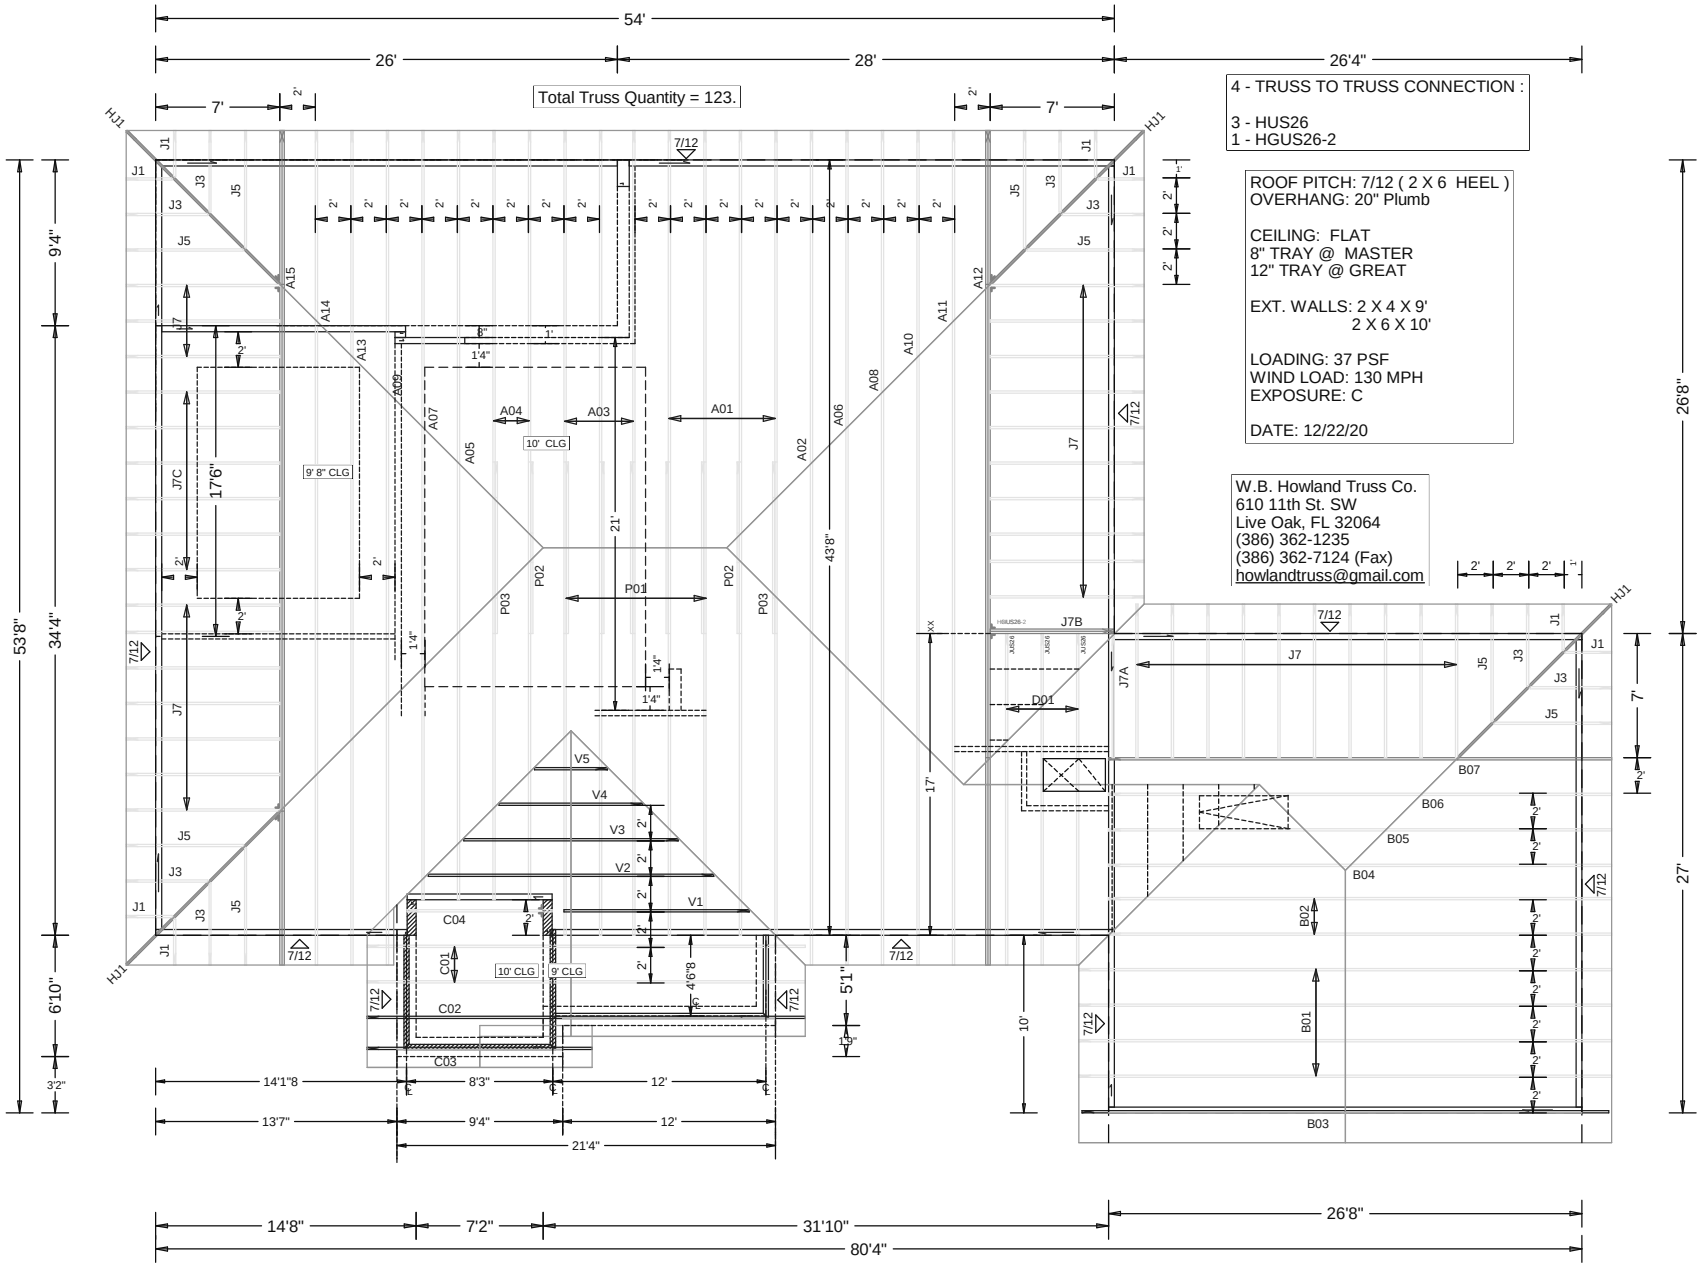

4 - TRUSS TO TRUSS CONNECTION :

3 - HUS26
1 - HGUS26-2

ROOF PITCH: 7/12 (2 X 6 HEEL)
OVERHANG: 20" Plumb

CEILING: FLAT
8" TRAY @ MASTER
12" TRAY @ GREAT

EXT. WALLS: 2 X 4 X 9'
2 X 6 X 10'

LOADING: 37 PSF
WIND LOAD: 130 MPH
EXPOSURE: C

DATE: 12/22/20

W.B. Howland Truss Co.
610 11th St. SW
Live Oak, FL 32064
(386) 362-1235
(386) 362-7124 (Fax)
howlandtruss@gmail.com

JOB #: 20-4682

Job Name: Reddoch
Customer: ZECHER CONSTRUCTION
Designer: Fill in later
ADDRESS:
SALESMAN: DB
: <Not Found>

JOB NO:
20-4682

PAGE NO:
1 OF 1