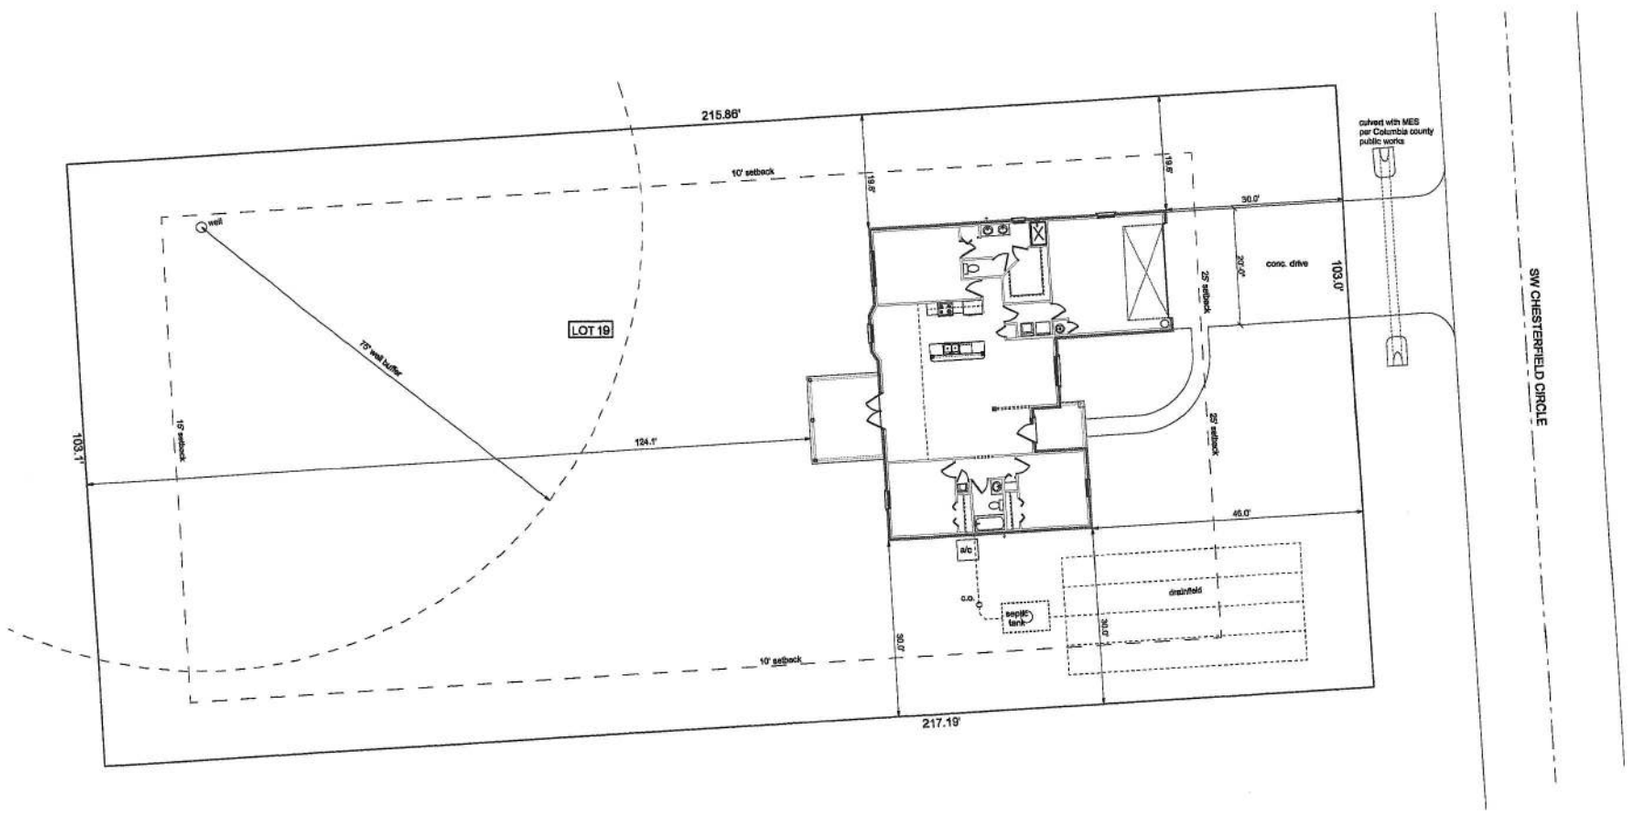

SITEPLAN
SCALE: 1" = 10'

DESCRIPTION
LOT 19, CROSSWINDS SUBDIVISION, PHASE 2

SITE DATA

ZONING	RSF-2
MINIMUM LOT SIZE:	20,000 sf
FRONT/SIDE/REAR SETBACKS:	25/10/15
FLOOD ZONE:	ZONE "X"

LOT 19 CROSSWINDS SUBDIVISION

SITE PLAN

COASTAL ENGINEERING
CIVIL ENGINEERING, INC.
P.O. BOX 3271
ST. AUGUSTINE, FL. 32085
(386) 965-0544
C.O.A. # 32359

DATE	DRAWN BY
3/21/25	W.H.F.
	APPROVED W.H.F.

REVISIONS

SHEET A-2
OF 9

PROJECT NO. 25.R015

P.E. # 50001