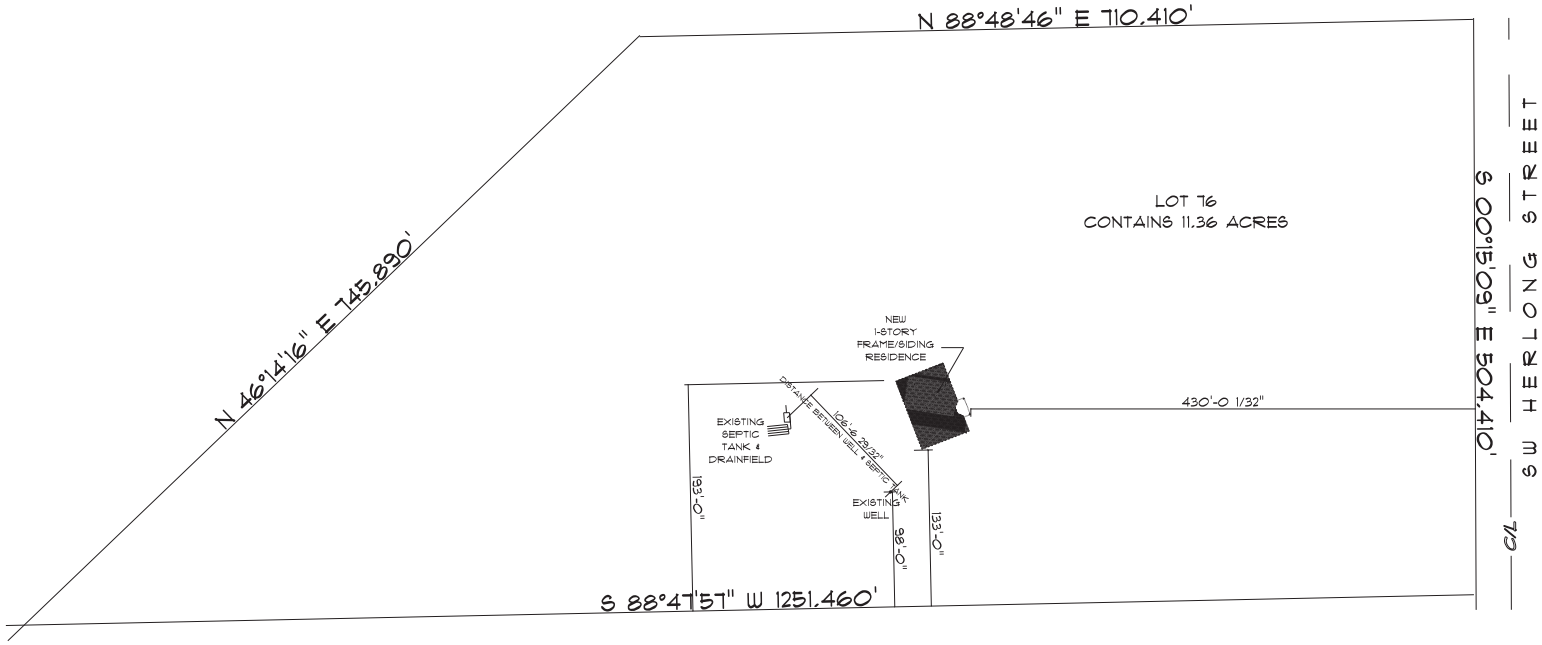

* SITE PLAN *

SCALE : 1" = 50'

N

DESCRIPTION:

LOT 14, FOREST COUNTRY 6TH ADDITION, A
PUBLIC RECORDS OF COLUMBIA COUNTY, FLORIDA.
SUBDIVISION ACCORDING TO THE PLAT THEREOF,
RECORDED IN PLAT BOOK 9, PAGES 66-67,

MERVIN & KATHLEEN DALE

FLORIDA

Teena M. Ruffo
2925 SW SR 47
Lake City Florida, 32025
Cell: (386) 867 - 1191
Email: teenaruffo@gmail.com

PRINTED DATE:
Tuesday, June 15, 2021

DRAWN BY: Teena M. Ruffo
CHECKED BY:

BUILDING CONTRACTOR
ROGER WHIDDON

FINALS DATE:

JOB NUMBER:

DRAWING NUMBER
A-1
OF 6 SHEETS