26

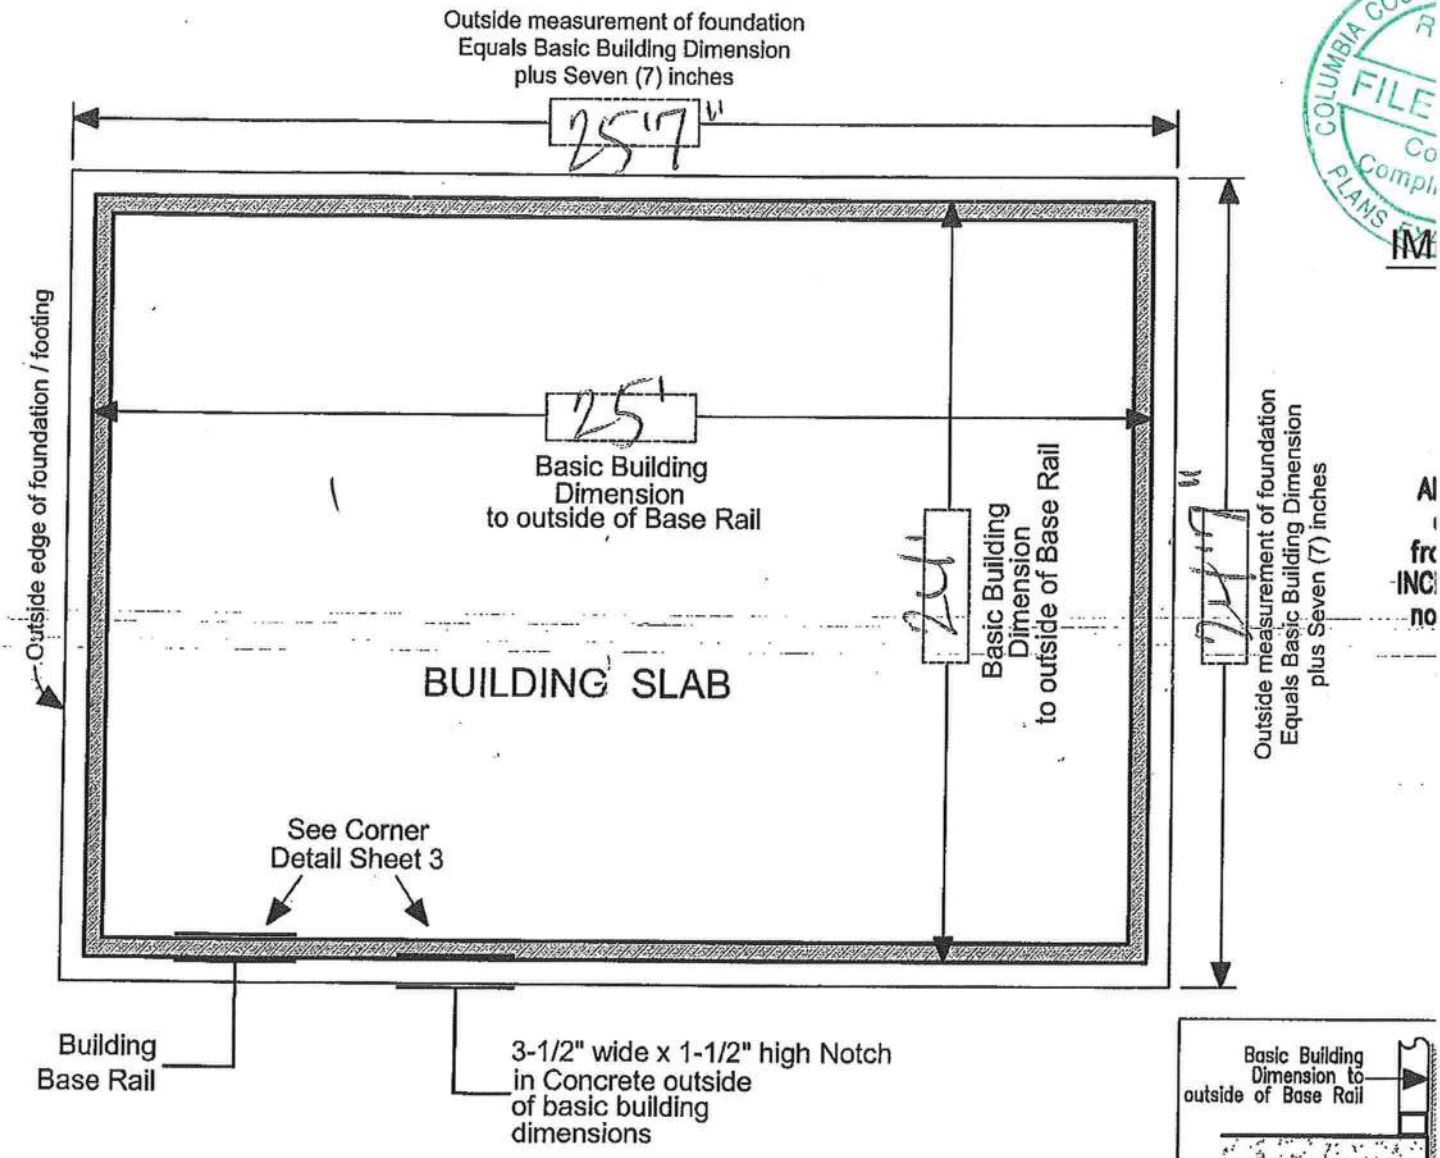

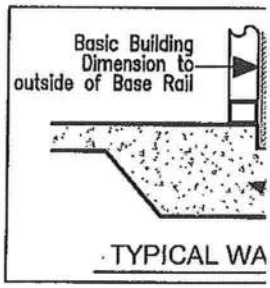

TBS
TUBULAR BUILDING
SYSTEMS

TYPICAL BUILDING
FOUNDATION MEASUREMENTS

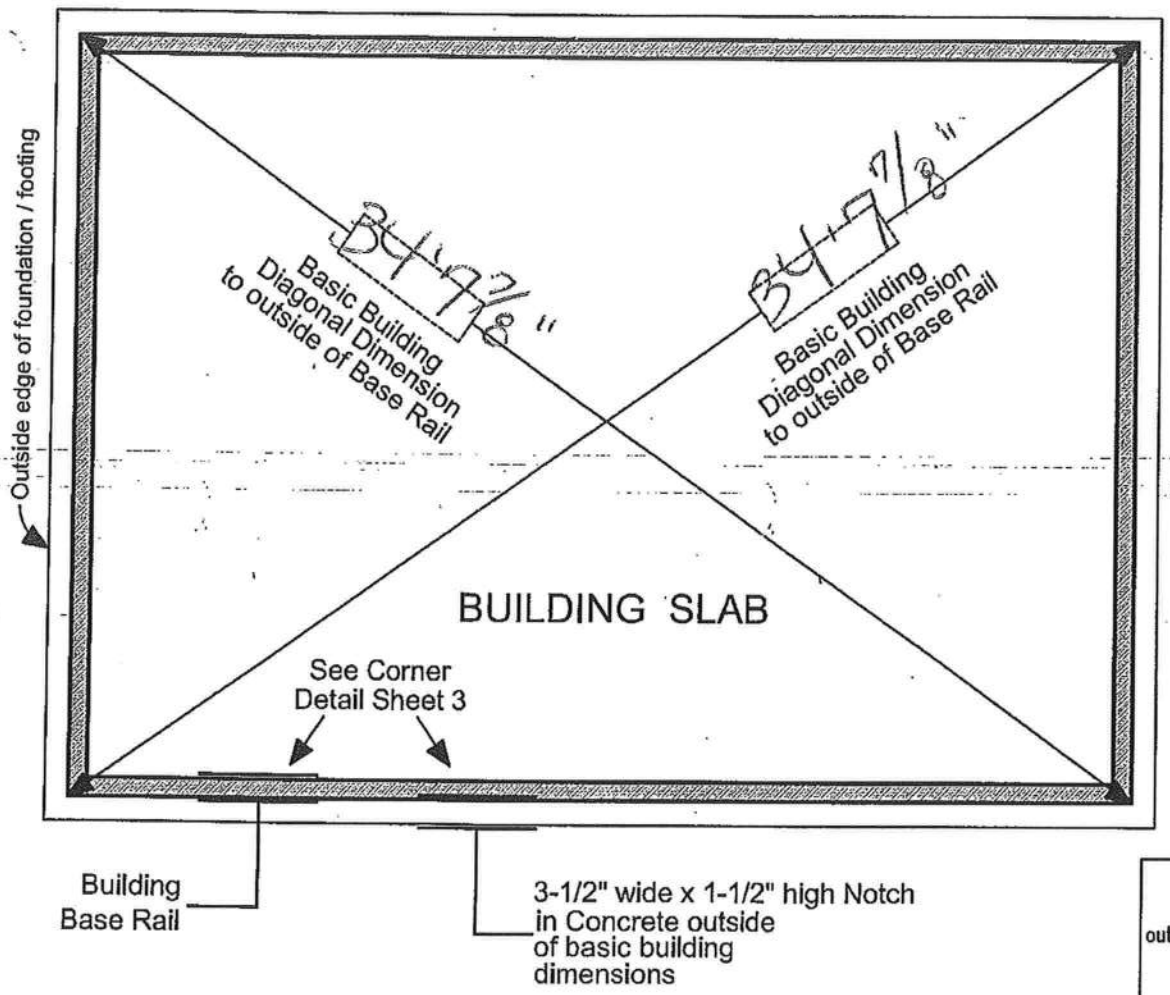

IMPC

All basic
are to
frame
INCLUDI
notch

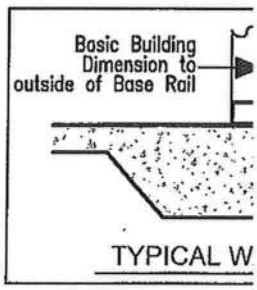

TUBULAR BUILDING SYSTEMS

TYPICAL BUILDING

FOUNDATION MEASUREMENTS DIAGONALS

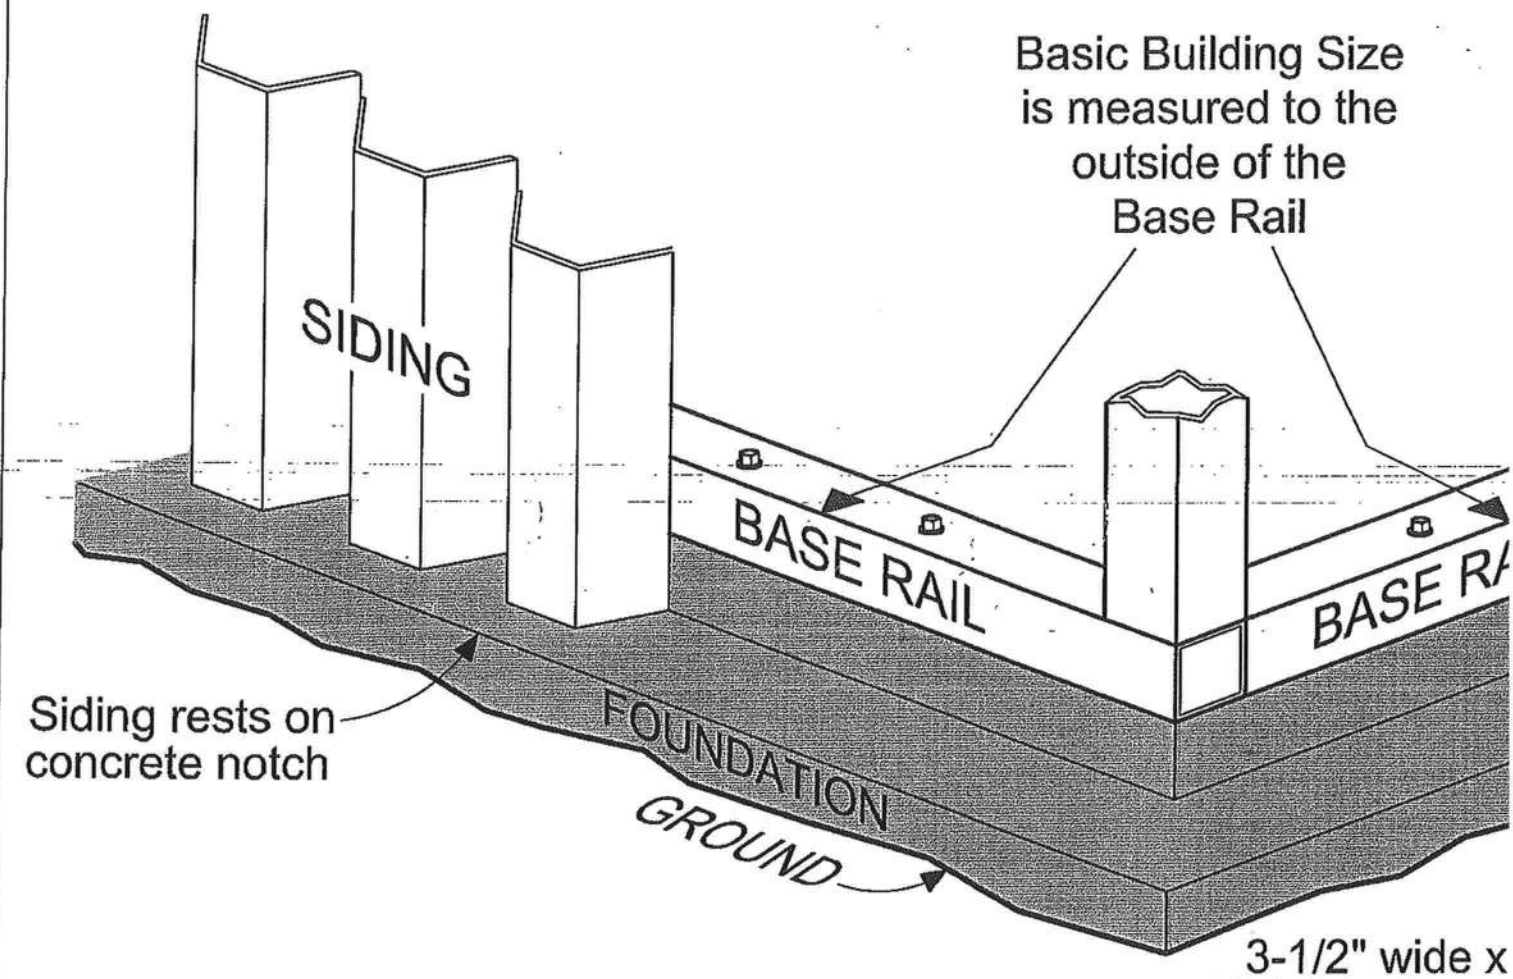

TUBULAR BUILDING SYSTEMS

TYPICAL BUILDING

CORNER DETAIL