




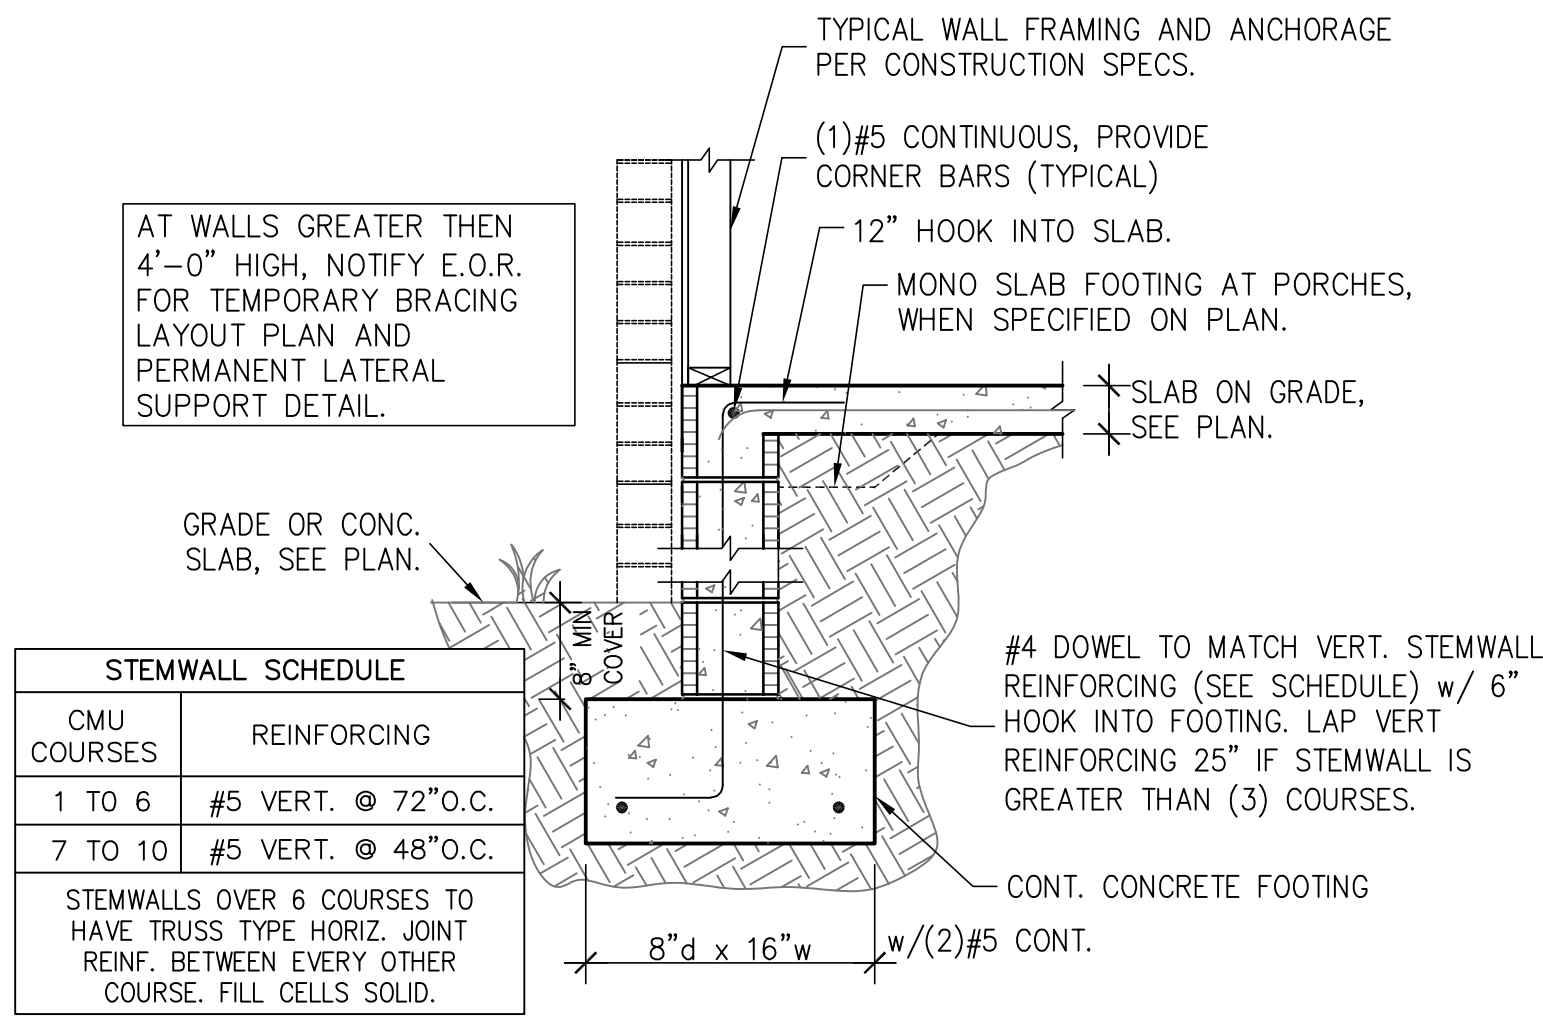


1 STEMWALL FOOTING
S1.01 SCALE: 3/4" = 1'-0"

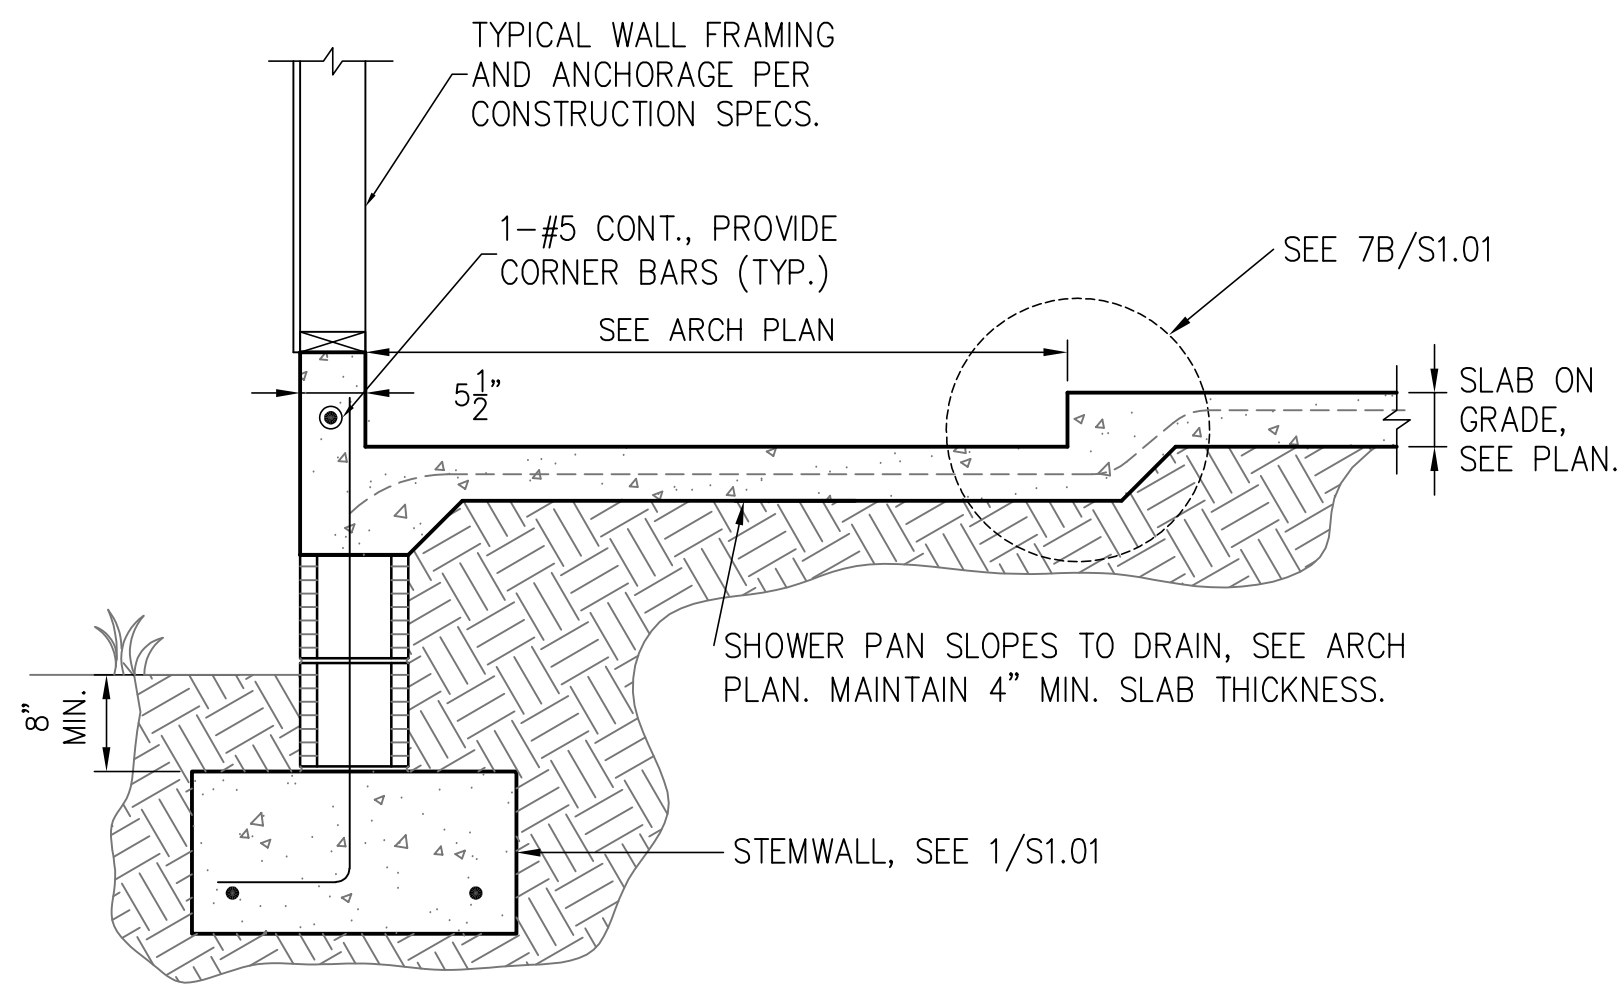


2 FOOTING W/ SHOWER RECESS
S1.01 SCALE: 3/4" = 1'-0"

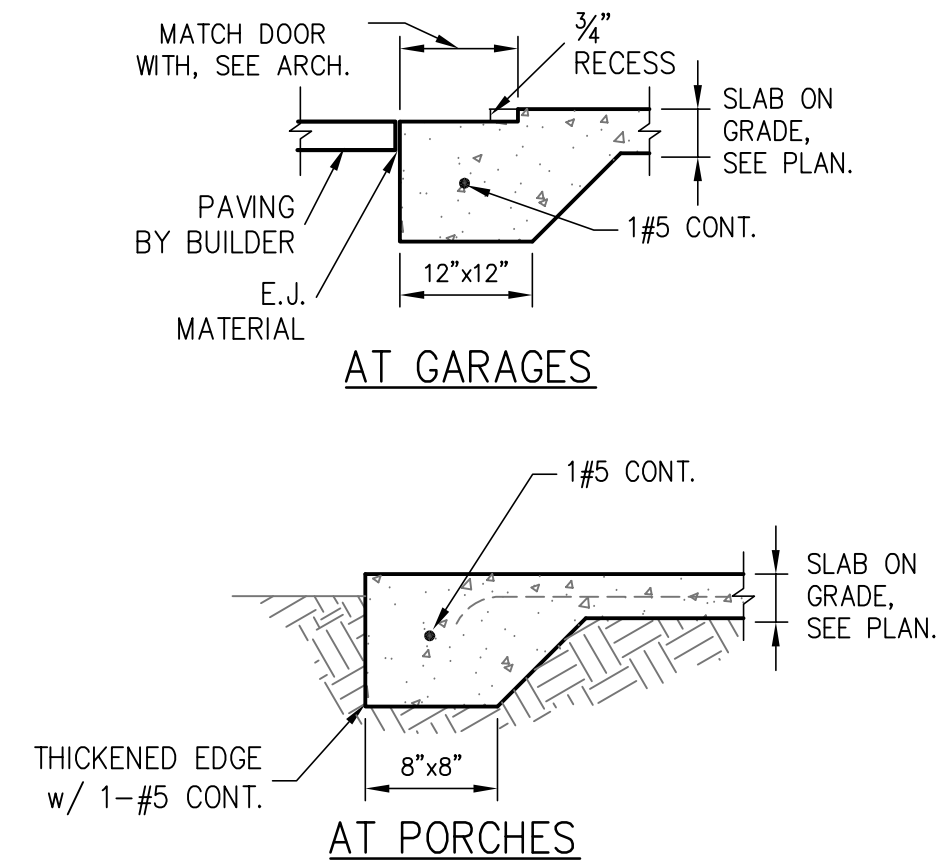


3 THICKENED SLAB
S1.01 SCALE: 3/4" = 1'-0"

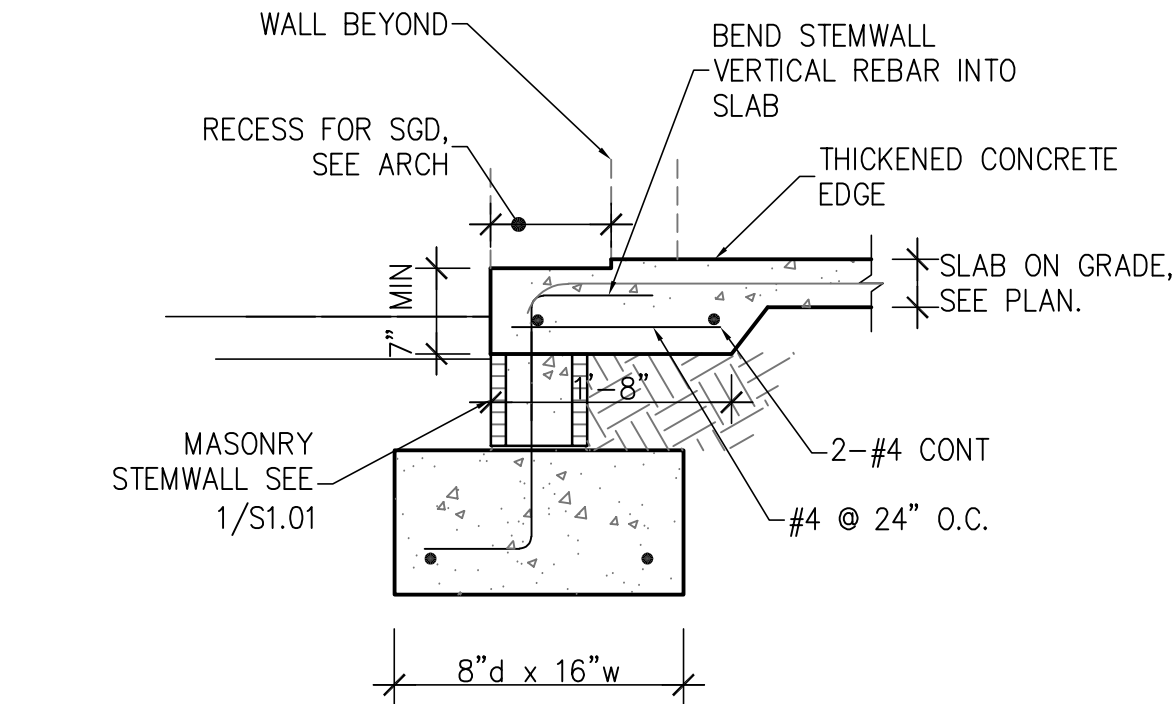


4 STEMWALL FOOTING AT SLIDER
S1.01 SCALE: 3/4" = 1'-0"

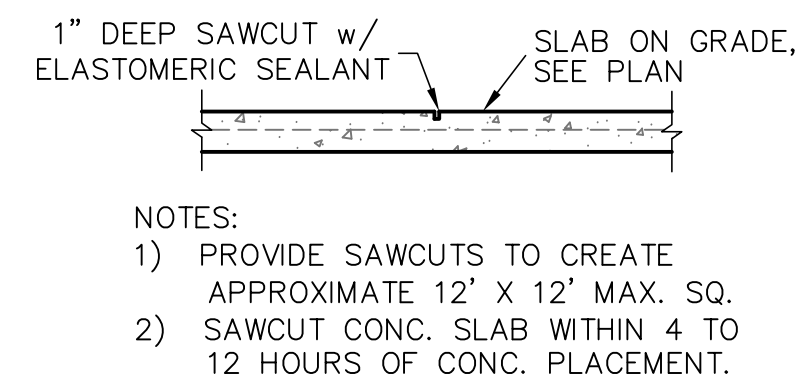


5 SAW CUT DETAIL
S1.01 SCALE: 3/4" = 1'-0"

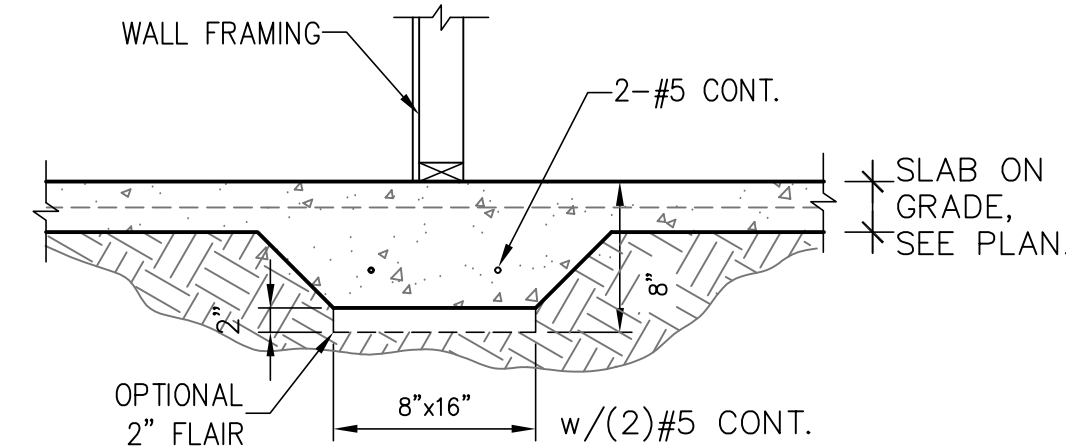


6 BEARING AT INTERIOR
S1.01 SCALE: 3/4" = 1'-0"

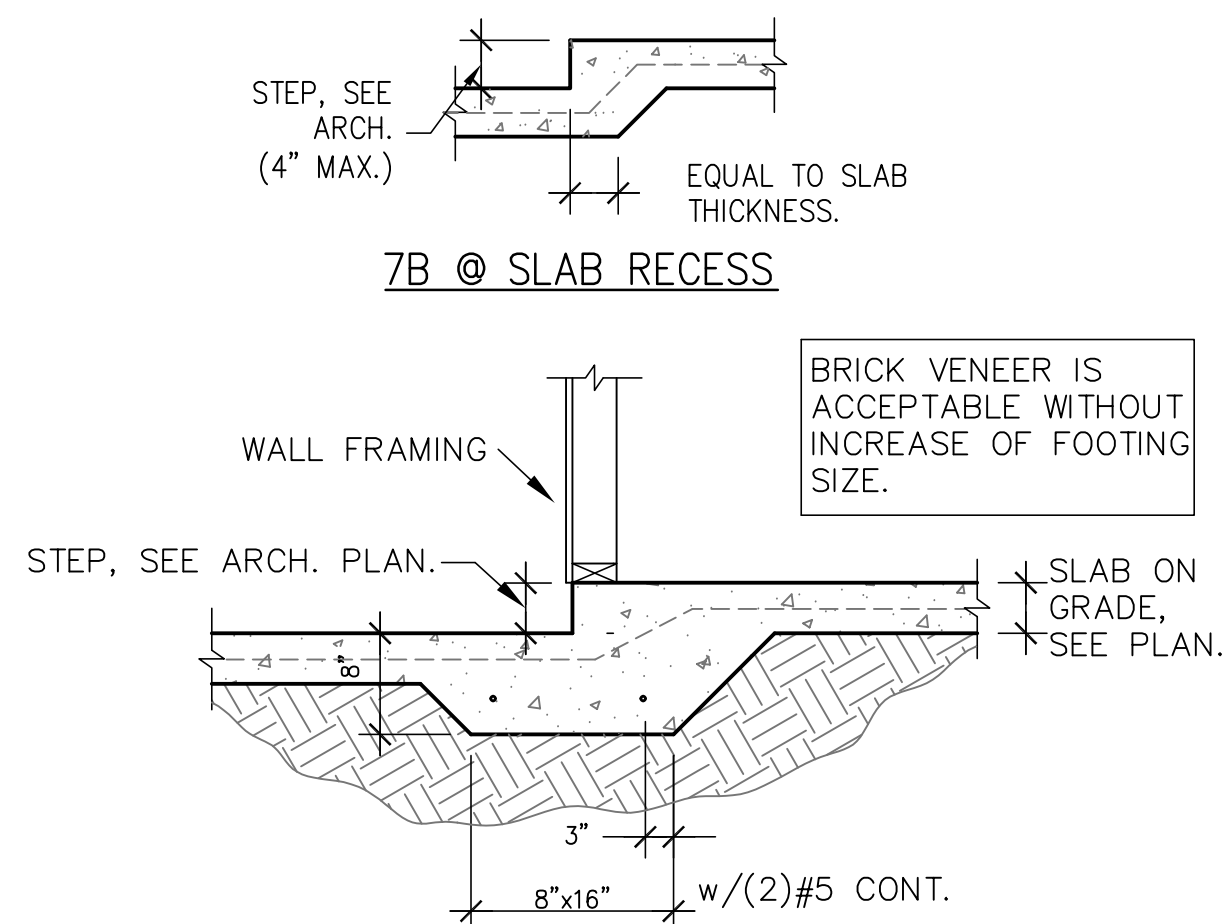


7 MONO. FOOTING AT STEP-DOWN
S1.01 SCALE: 3/4" = 1'-0"

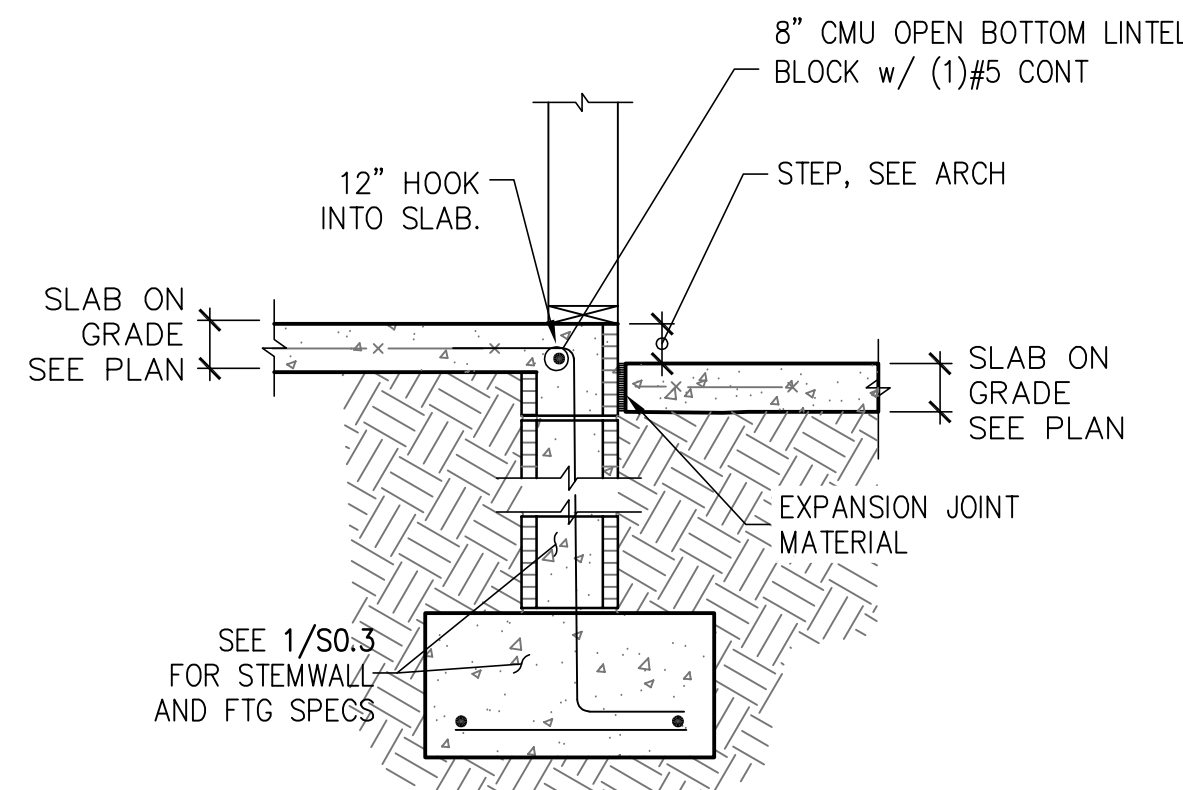


8 STEP AT STEMWALL
S1.01 SCALE: 3/4" = 1'-0"

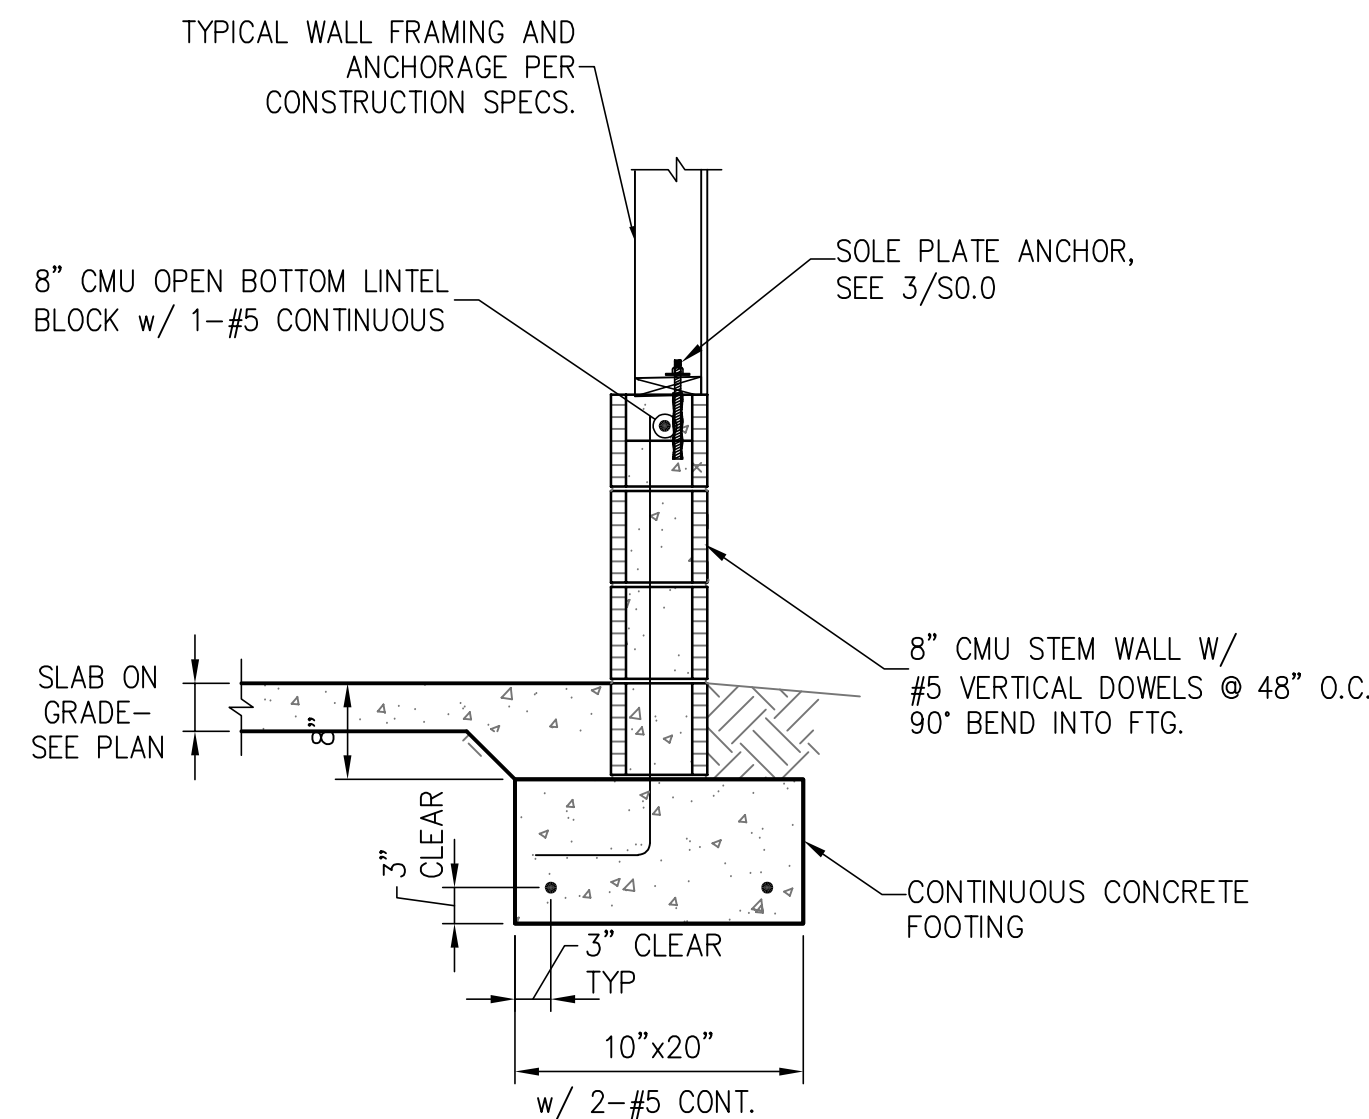


9 GARAGE STEM WALL
S1.01 SCALE: 3/4" = 1'-0"

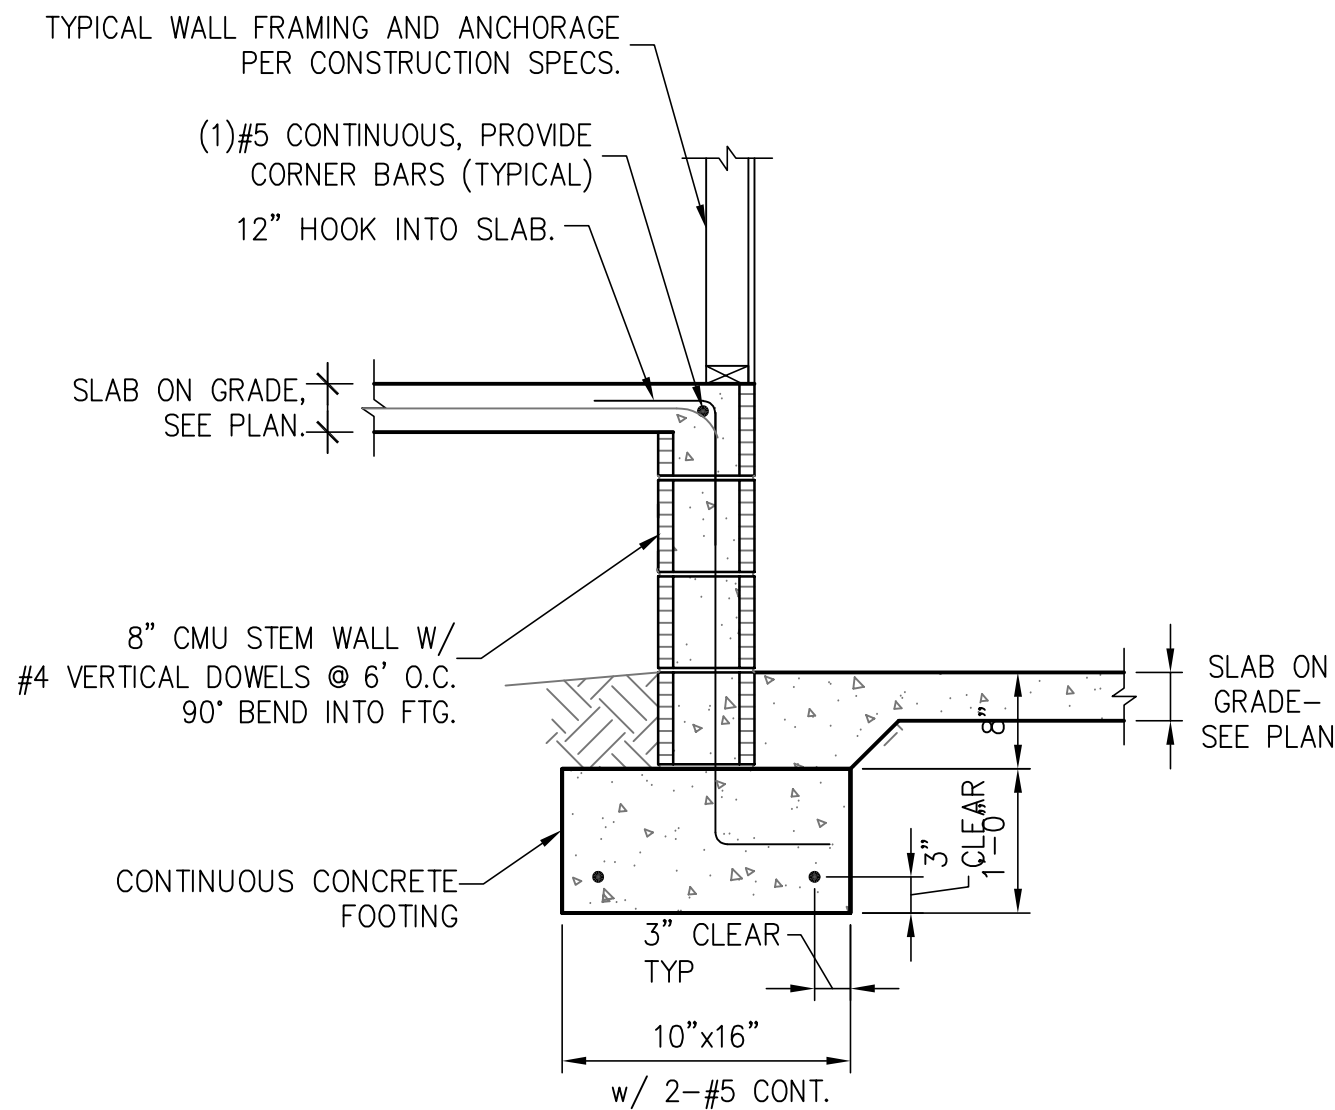


10 STEMWALL AT GARAGE
S1.01 SCALE: 3/4" = 1'-0"

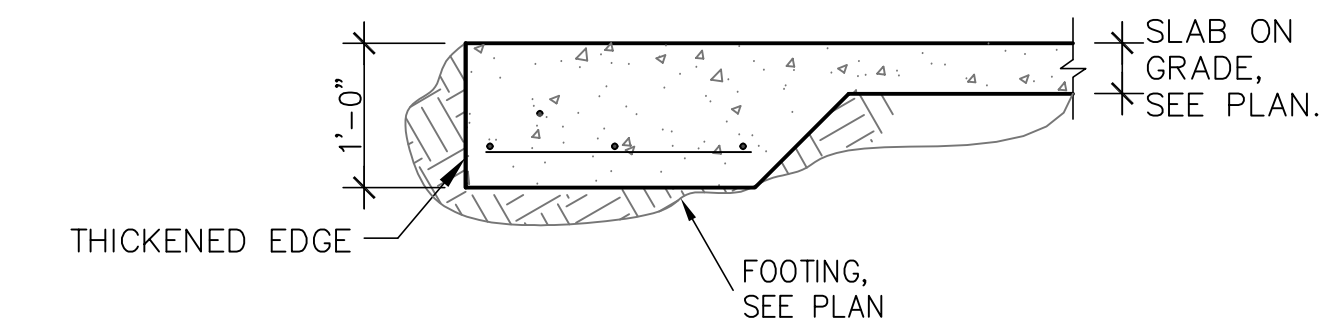

11 SPOT FOOTING AT PORCH SLAB
S1.01

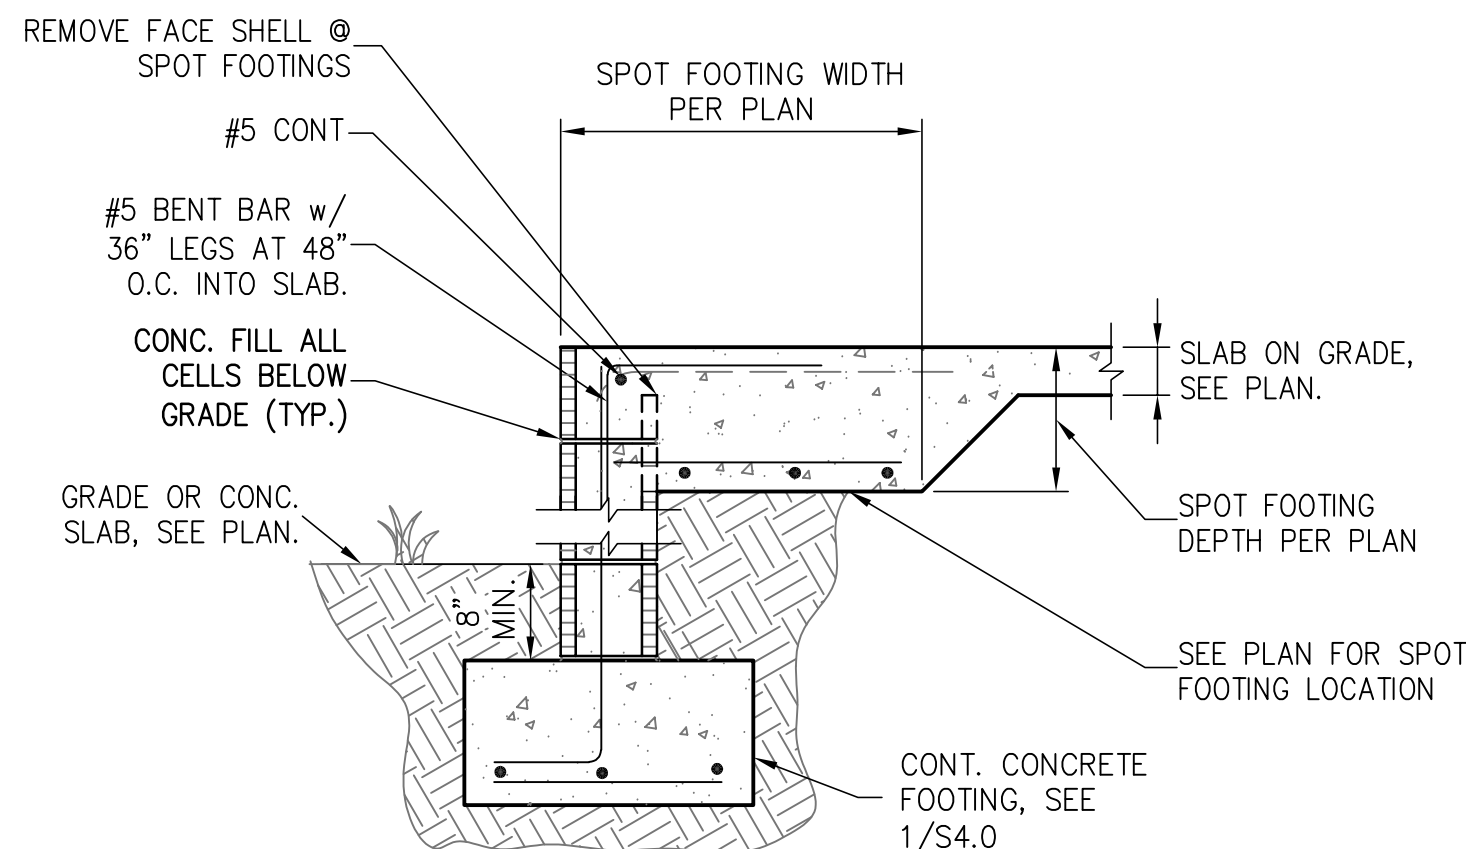

12 FOOTING AT TOP OF SLAB
S1.01

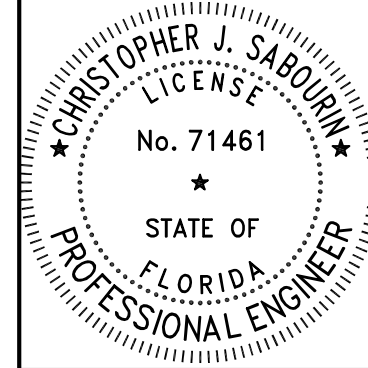

Christopher J Sabourin
FL PE #71461

CHRISTOPHER J SABOURIN STATE OF FLORIDA, PROFESSIONAL ENGINEER, LICENSE NO. 71461.

THIS DOCUMENT HAS BEEN ELECTRONICALLY SIGNED AND SEALED BY CHRISTOPHER J SABOURIN, PE ON 09/16/2024. A SHA AUTHENTICATION CODE.

PRINTED COPIES OF THIS DOCUMENT ARE NOT CONSIDERED SIGNED AND SEALED AND THE SHA AUTHENTICATION CODE MUST BE VERIFIED ON ANY ELECTRONIC COPIES

SABO
STRUCTURAL
ENGINEERING
CA#32529
235 9TH AVE N
JAX BEACH, FL 32250
904-712-5750
CHRIS@SABOENG.COM

PLAN NAME
JACK RESIDENCE
SSE No.
24-0376

ISSUE	DATE
PERMIT	07.15.24
REVISIONS	DATE

STRUCTURAL ENGINEERING FOR
THE JACK RESIDENCE

FIELD ALTERATION
CONTRACTOR SHALL CONTACT SABO STRUCTURAL ENGINEERING PRIOR TO MAKING ANY STRUCTURAL FIELD MODIFICATIONS WHICH MAY VARY FROM THE INTENT OF THE ORIGINAL CONSTRUCTION DOCUMENTS. ANY FIELD ALTERATIONS MADE PRIOR TO BEING APPROVED BY CHRISTOPHER SABOURIN MAY RESULT IN ADDITIONAL ENGINEERING OR INSPECTION FEES.

SCALING
DO NOT SCALE DIMENSIONS FROM THESE DRAWINGS. IF A DIMENSION IS UNCLEAR REFER TO THE ARCHITECTURAL DRAWINGS OR CONTACT THE E.O.R.

FOUNDATION
DETAILS

SHEET
S1.01
SHEET 4 OF 6



SCALE: $3/16" = 1'-0"$

SOLE PLATE ANCHOR SPACING SCHD	
ALL EXTERIOR WALL UNLESS OTHER NOTED	42" O.C.
SHEARWALLS (SW 8d@3"/6")	24" O.C.
	WHEN NOTED ON PLAN SEE NOTE 2
1. INSTALL SOLE PLATE ANCHORS PER DETAIL 3/S.O.0 2. ANCHOR SPACING SHALL BE AS NOTED. FOR EXAMPLE - SOLE PLT @ 36" = 36" ON-CENTER SPACING	

TRAINING FOR FINANCE

FIELD ALTERATION

CONTRACTOR SHALL CONTACT SABO STRUCTURAL ENGINEERING PRIOR TO MAKING ANY STRUCTURAL FIELD MODIFICATIONS WHICH MAY VARY FROM THE INTENT OF THE ORIGINAL CONSTRUCTION DOCUMENTS. ANY FIELD ALTERATIONS MADE PRIOR TO BEING APPROVED BY CHRISTOPHER SABOURIN MAY RESULT IN ADDITIONAL ENGINEERING OR INSPECTION FEES.



SCALING

DO NOT SCALE DIMENSIONS FROM THESE DRAWINGS. IF A DIMENSION IS UNCLEAR REFER TO THE ARCHITECTURAL DRAWINGS OR CONTACT THE E.O.R.

FIRST LEVEL
WALL
FRAMING
PLAN

SHEET

S1.1

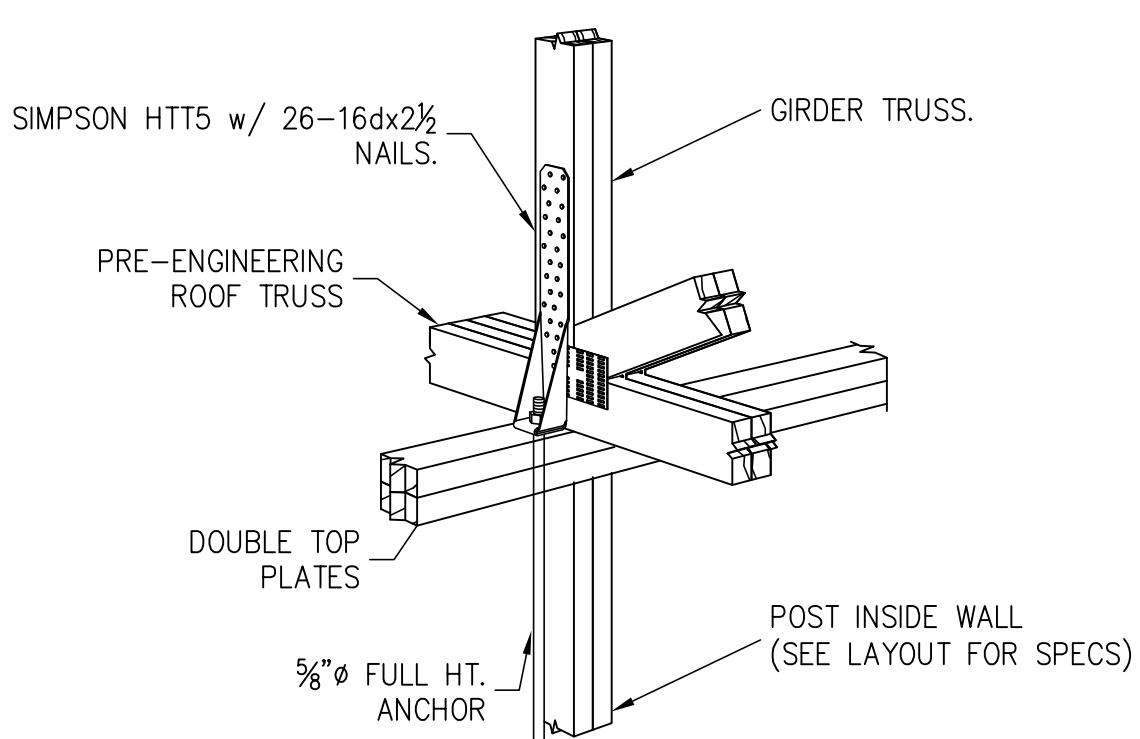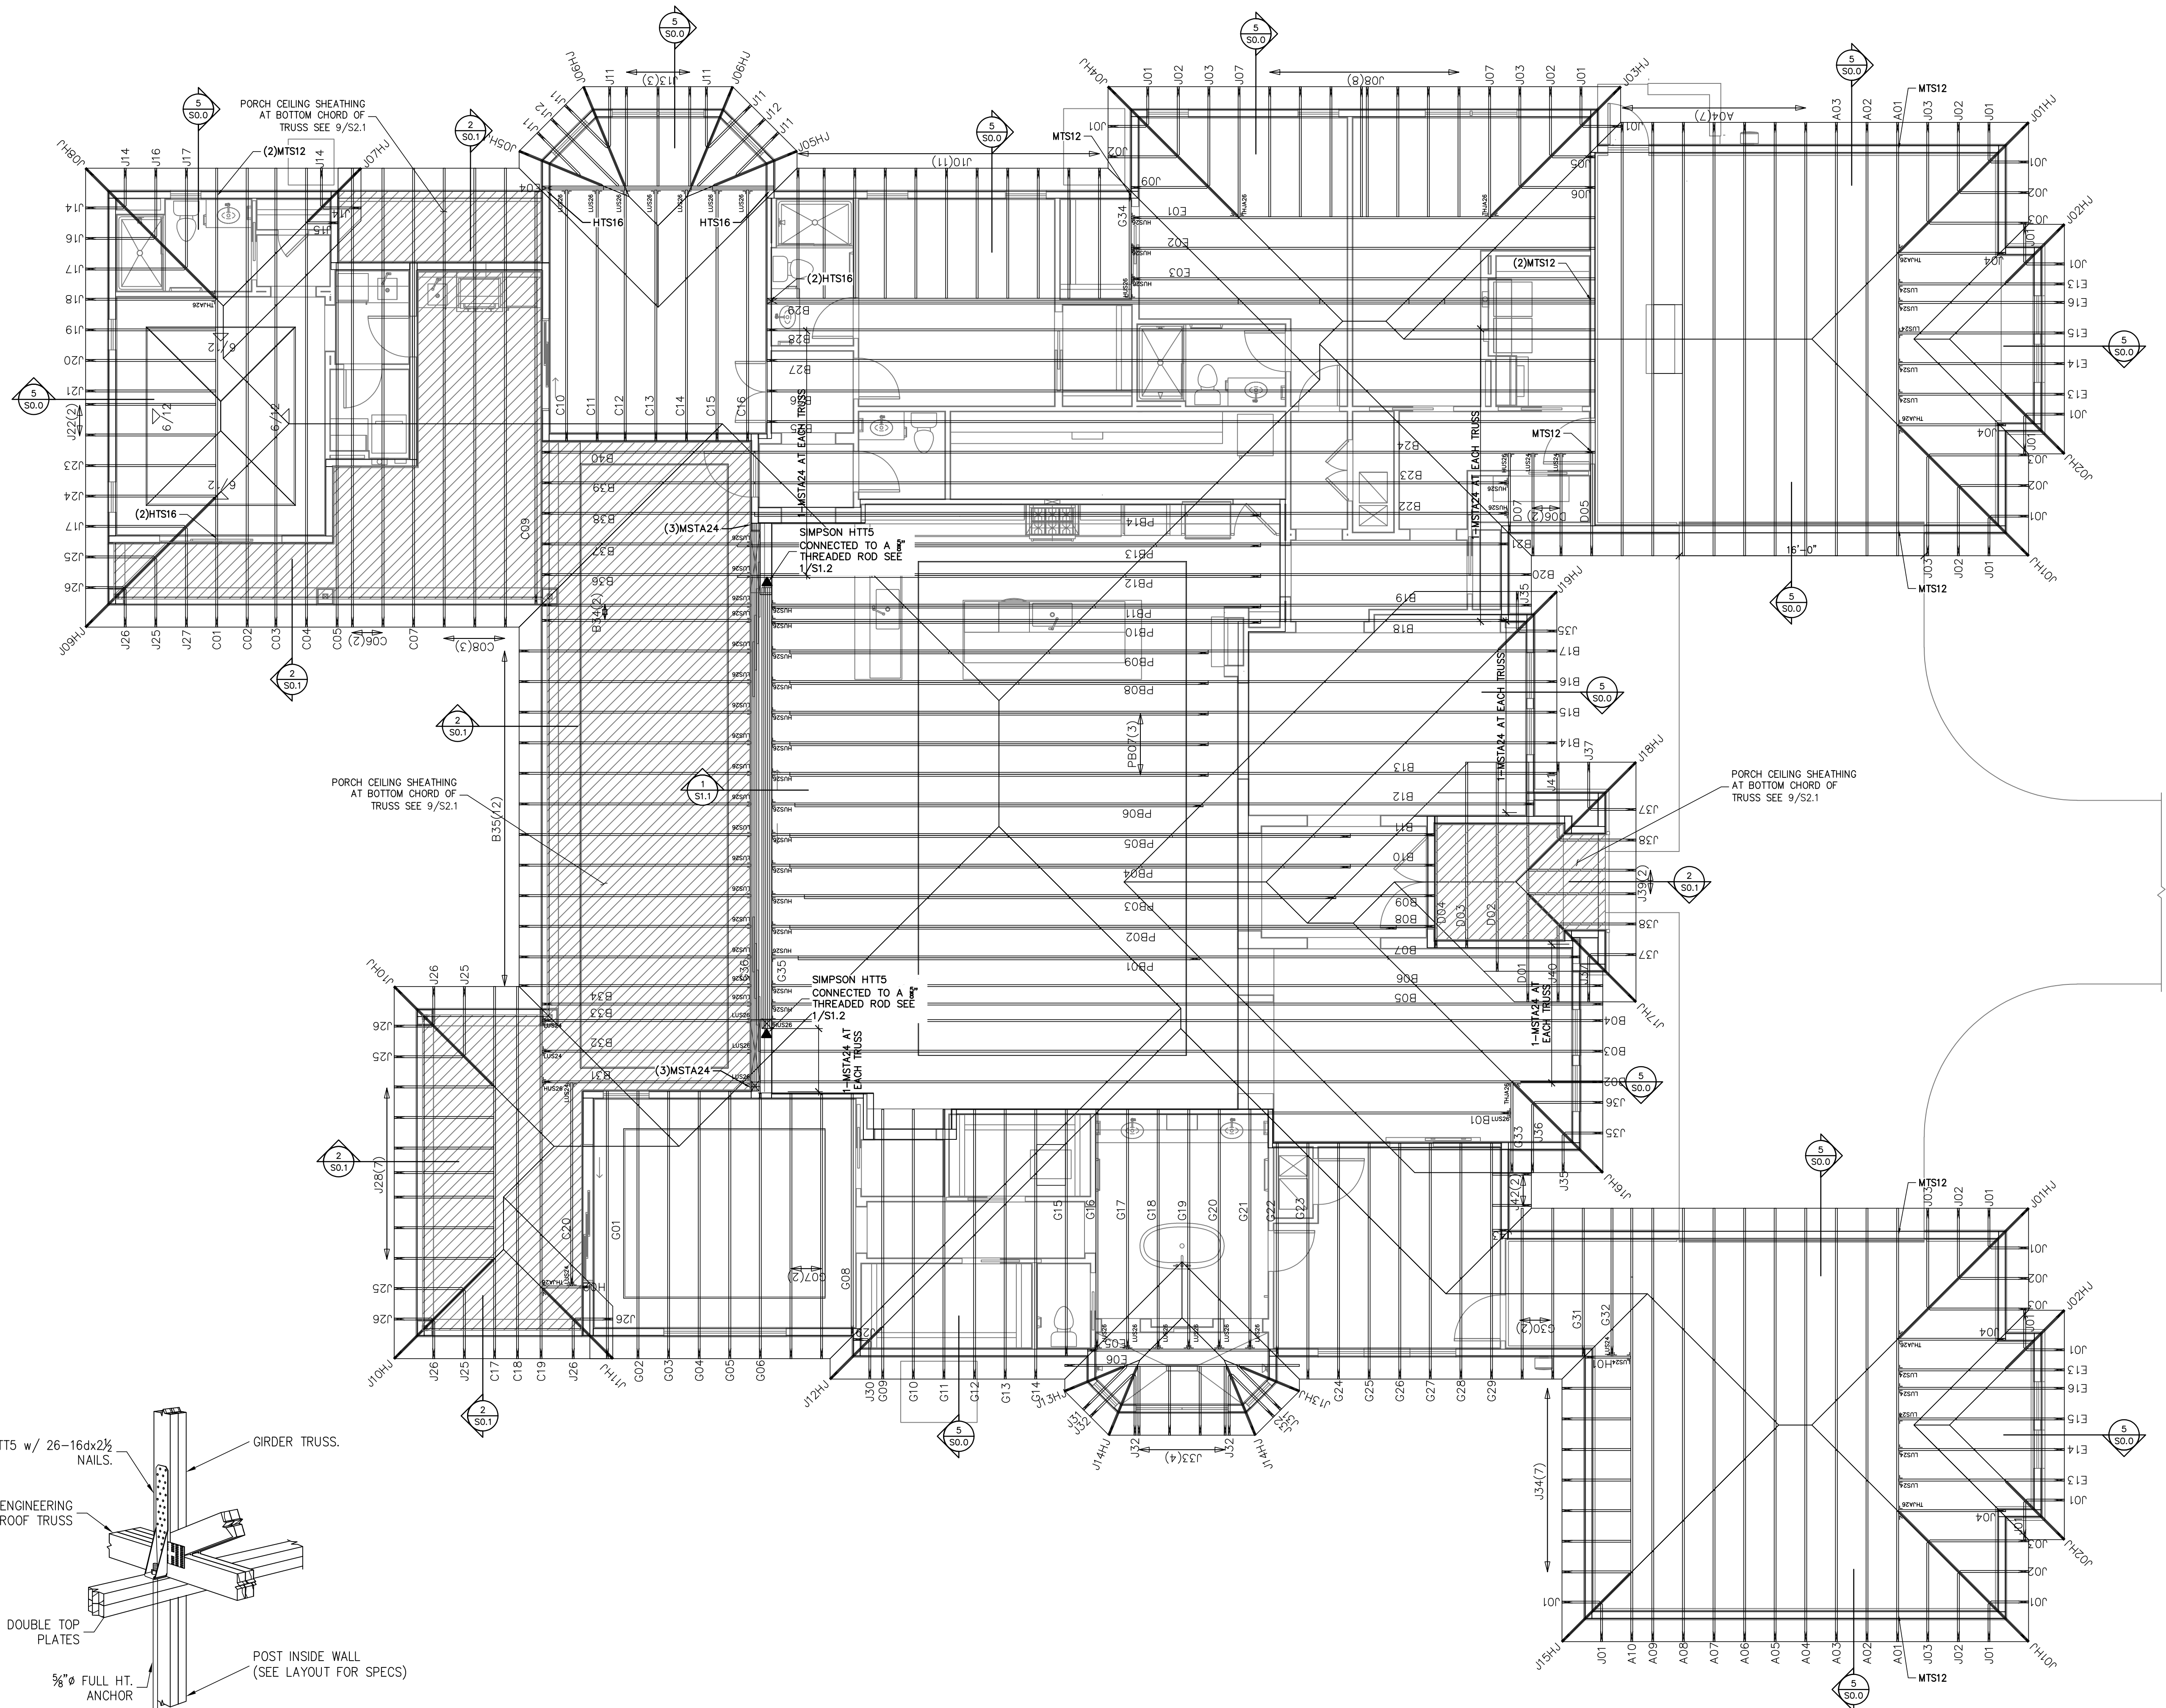

1 HTS5 HIGH UPLIFT CONNECTION
S1.2 SCALE: N.T.S.

TRUSS / ROOF RAFTER NOTES: STRAPPING NOTES:
STRAP ROOF TRUSSES AND RAFTERS TO BEARING WITH
(2)12D TOENAILS & (1)SIMPSON SDWC15600 SCREW UNLESS
OTHERWISE NOTED.

ROOF TRUSS PLACEMENT PLAN
SCALE: 3/16" = 1'-0"

SYMBOLS LEGEND

HTS16
DESIGNATES UPLIFT CONNECTION.

TRUSS FASTENING DETAILS

STUD DIRECTLY BELOW TRUSS
SDWC15600
TOP PLATE TO STUD SDWC15600

TRUSS TIE DOWN WITH SIMPSON SDWC

Refer to Top Plate shown
Truss to Top Plate similar
Optimal 22 1/2°
STUD DIRECTLY BELOW TRUSS
SDWC15600
TOP PLATE TO STUD SDWC15600

SIMPSON SDWC INSTALLATION RANGE

STUD NOT DIRECTLY BELOW TRUSS
SDWC15600
Note: Reference detail 2a for installation angle limit

SDWC INSTALLATION

Refer to Top Plate shown
(Truss to Top Plate similar)
STUD NOT DIRECTLY BELOW TRUSS
Do not install SDWC in hatched area
SDWC15600
Overhang
1 1/2" MIN
2" MAX

SDWC INSTALLATION RANGE

Refer to Truss
STUD NOT DIRECTLY BELOW TRUSS
STUD NOT DIRECTLY BELOW TRUSS

SDWC AT TOP PLATE SPICE

Refer to Truss
STUD NOT DIRECTLY BELOW TRUSS
STUD NOT DIRECTLY BELOW TRUSS

CHRISTOPHER J. SABOURIN
No. 71461
STATE OF
FLORIDA
PROFESSIONAL ENGINEER

Christopher J Sabourin
FL PE #71461

CHRISTOPHER J SABOURIN STATE OF
FLORIDA, PROFESSIONAL ENGINEER,
LICENSE NO. 71461.

THIS DOCUMENT HAS BEEN
ELECTRONICALLY SIGNED AND
SEALED BY CHRISTOPHER J
SABOURIN, PE ON 09/16/2024. A SHA
AUTHENTICATION CODE.

PRINTED COPIES OF THIS DOCUMENT
ARE NOT CONSIDERED SIGNED AND
SEALED AND THE SHA
AUTHENTICATION CODE MUST BE
VERIFIED ON ANY ELECTRONIC
COPIES

SABO
STRUCTURAL
ENGINEERING
CA#32529
235 9TH AVE N
JAX BEACH, FL 32250
904-712-5750
CHRIS@SABOENG.COM

PLAN NAME
JACK RESIDENCE
SSE No.
24-0376

ISSUE	DATE
PERMIT	07.15.24
REVISIONS	DATE

STRUCTURAL ENGINEERING FOR
THE JACK RESIDENCE

FIELD ALTERATION
CONTRACTOR SHALL CONTACT SABO
STRUCTURAL ENGINEERING PRIOR TO
MAKING ANY STRUCTURAL FIELD
MODIFICATIONS WHICH MAY VARY
FROM THE INTENT OF THE ORIGINAL
CONSTRUCTION DOCUMENTS. ANY
FIELD ALTERATIONS MADE PRIOR TO
USING APPROVED BY CHRISTOPHER
SABOURIN MAY RESULT IN ADDITIONAL
ENGINEERING OR INSPECTION FEES.

SCALING
DO NOT SCALE DIMENSIONS FROM
THESE DRAWINGS. IF A DIMENSION IS
UNCLEAR REFER TO THE
ARCHITECTURAL DRAWINGS OR
CONTACT THE E.O.R.

ROOF TRUSS
PLACEMENT
PLAN

SHEET
S1.2
SHEET 6 OF 6