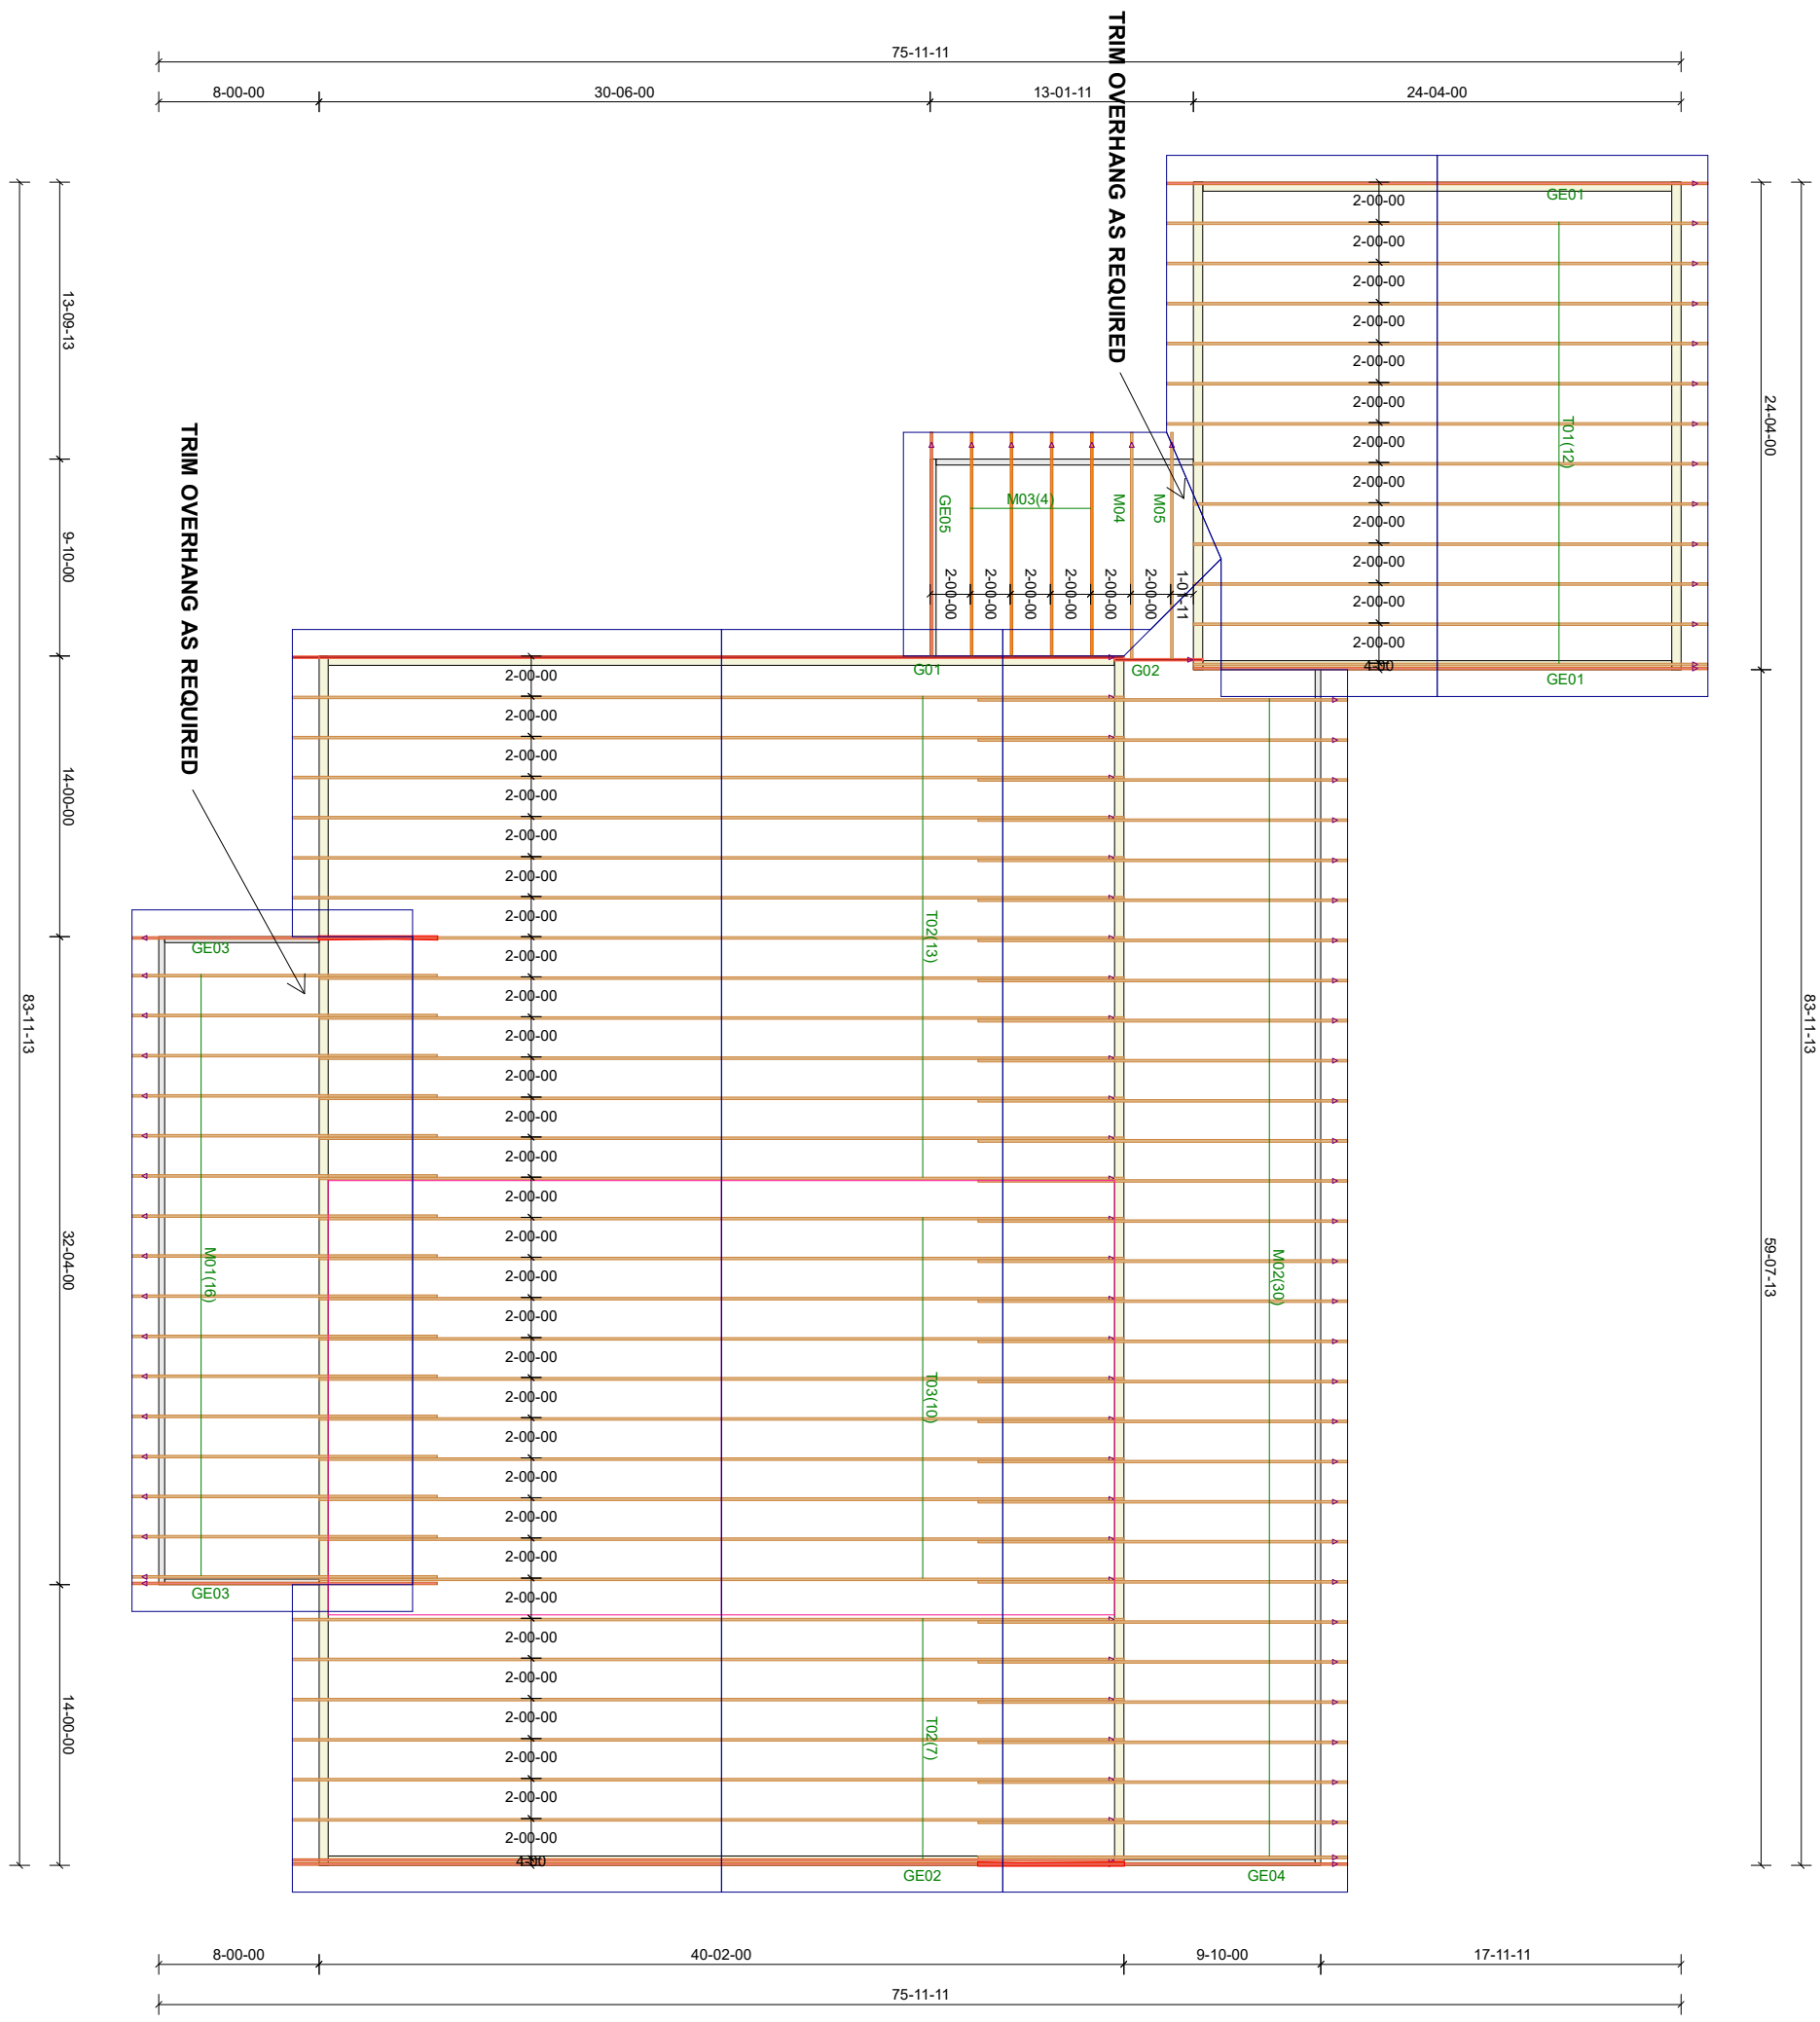

Job Name:

The Bundy Residence

Shipping Adddress:

Columbia County, FL

Roof Area SF = 4951.42	Hip Lines = 6.96	Gable Lines = 215.91	Sq Ft Siding = 3215.55
LF of Valley = 7.05	Ridge Lines = 90	LF Fascia = 243.19	

COASTAL TRUSS & VINYL SIDING
5933 Industrial Blvd.
Patterson, GA 31557
Ph. 912-647-5956
Fx. 912-647-5078

Customer: Axis Management

Job Number: 241107-01JG

Loads:
TC Live 20 BC Live 0
TC Dead 10 BC Dead 10
Duration Increase: 1.25
Total Load: 40 psf

MiTek