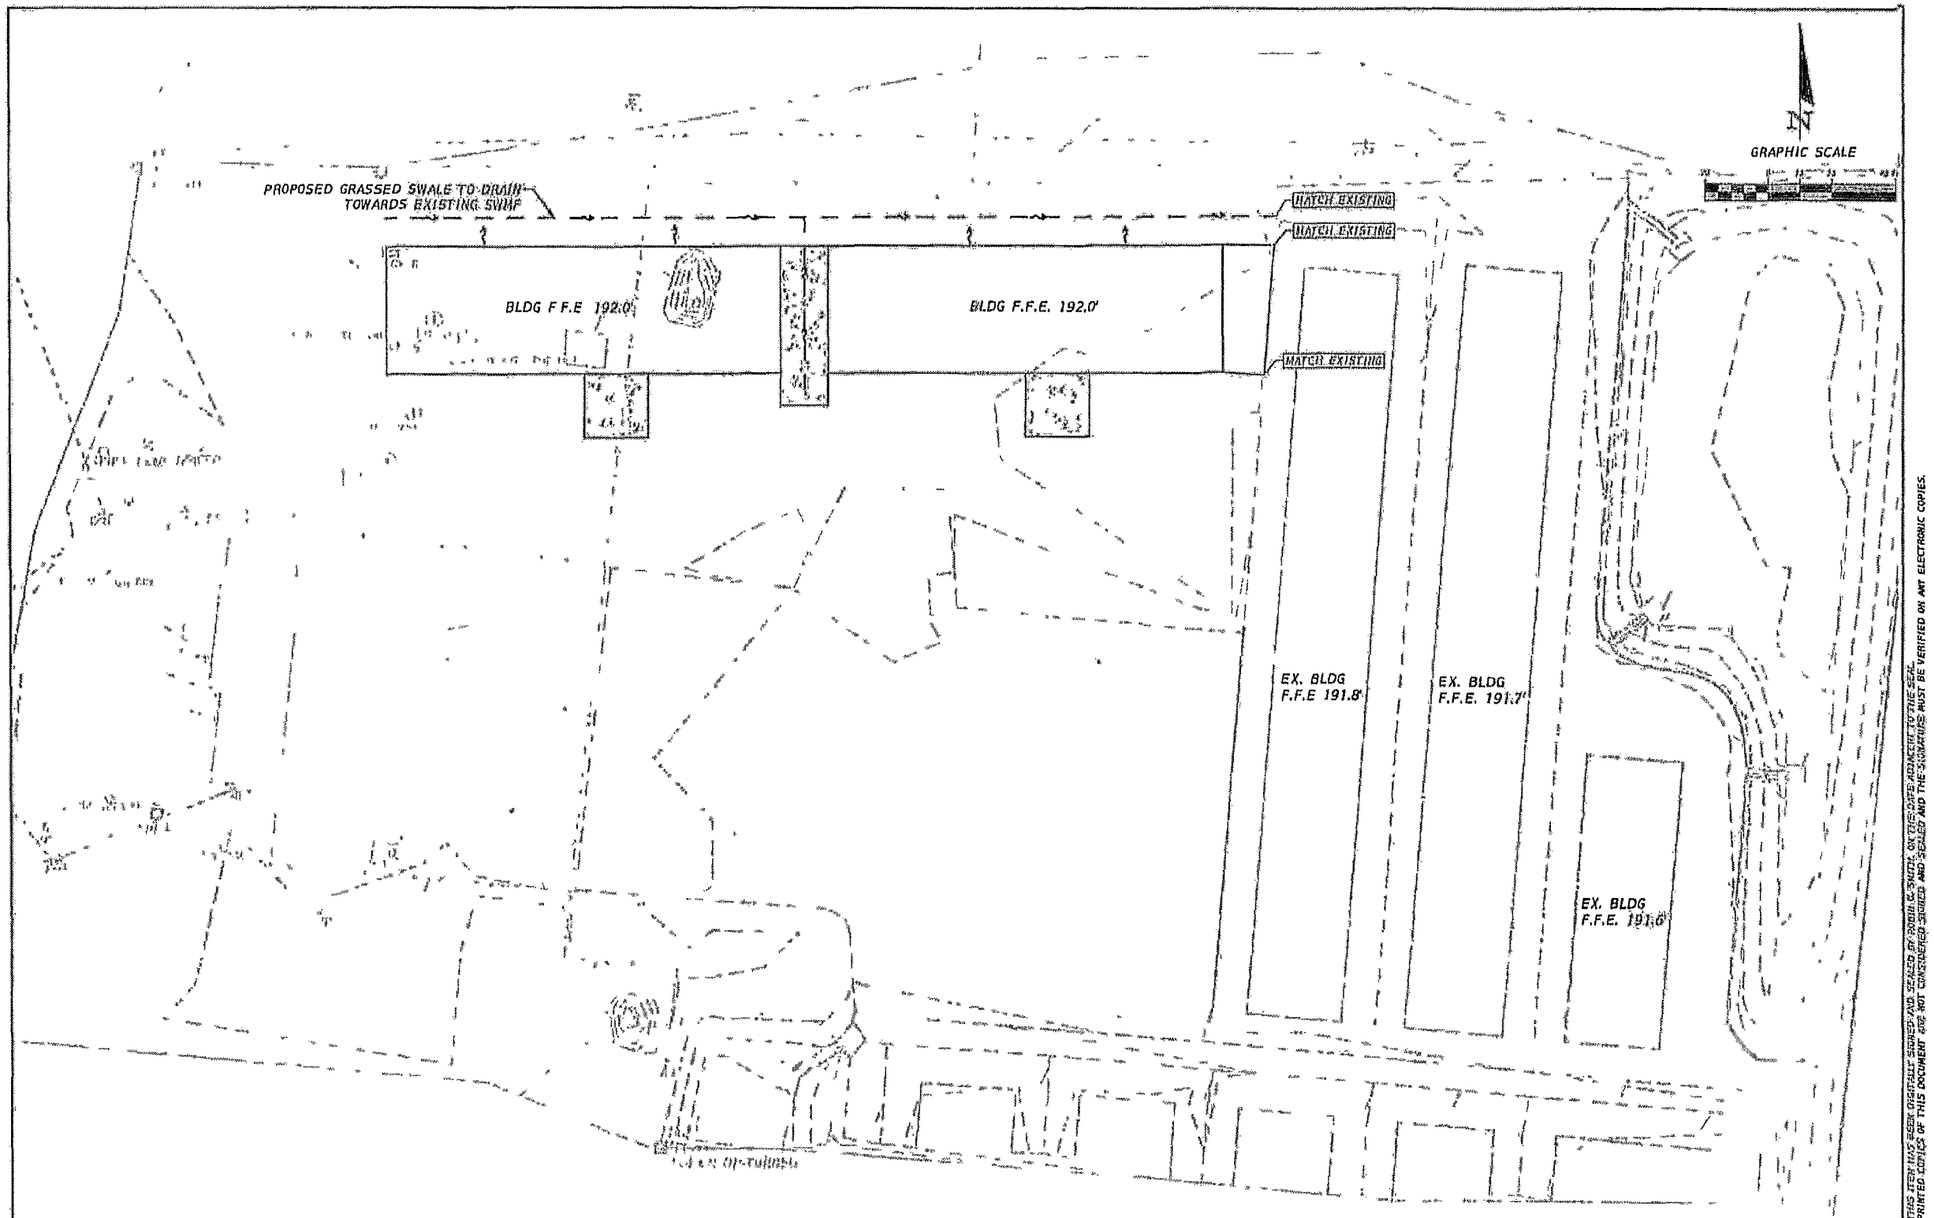

REVISIONS	
DATE	DESCRIPTION

NORTH FLORIDA PROFESSIONAL SERVICES, INC.
P.O. BOX 3823
LAKE CITY, FL 32056
PH. 386-752-4675
LIC NO. LB6356

1450 SW STATE ROAD 47
LAKE CITY, FL 32025
WWW.NFPS.NET

JOB NUMBER: L250310MIN
EOR: ROBIN G. SMITH
P.E. NO.: 77842

GRADING & DRAINAGE PLAN
LAKE CITY MINI STORAGE EXPANSION
COLUMBIA COUNTY, FL

THIS ITEM HAS BEEN DIGITALLY SIGNED AND SEALED BY ROBIN G. SMITH, ON THE DATE ADJACENT TO THE SEAL. PRINTED COPIES OF THIS DOCUMENT WERE NOT CONSIDERED SIGNED AND SEALED AND THE SIGNATURE MUST BE VERIFIED ON ANY ELECTRONIC COPIES.